


Proposed South elevation
1 : 100

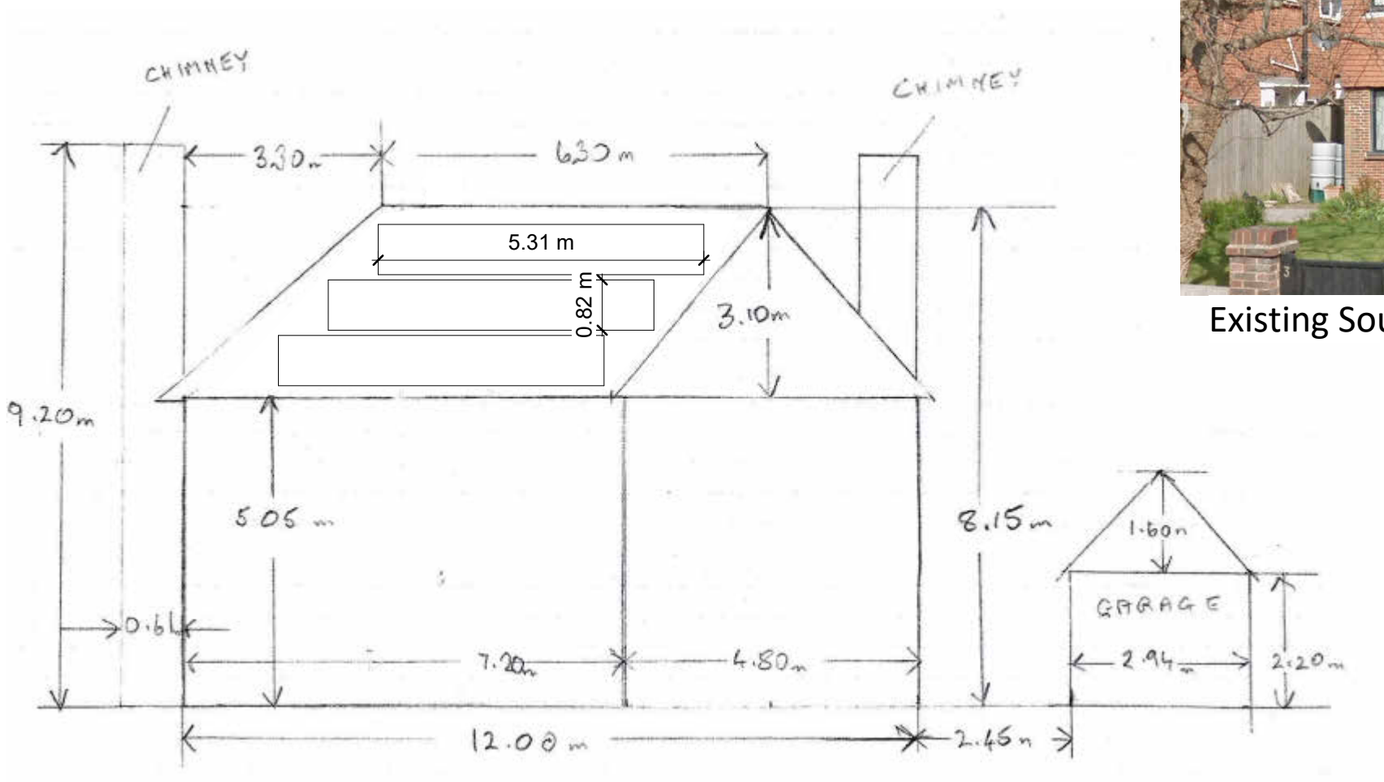

Existing South elevation photograph

- 3 panels measure 5.31m x 1.13m flat on the roof, and 5.31m x 0.82m in elevation view

- All panels are to be at least 0.3m away from the roof edge

- The solar panels will be purchased and installed through the Sussex Solar Together Scheme

0 1000 3000 5000mm

SCALE 1:100

AMENDMENTS

Rev No.	Date	Issued by	Description
1	11/08/2023	PD	Issued to planning
2	21/08/2023	PD	Issued to planning

DO NOT SCALE FOR CONSTRUCTION

SPEEDY ARCHITECTS
admin@speedyarchitects.co.uk

PROJECT
3 Church Walk,
BN11 2LH

CLIENT
Peter Dawson

DRAWN	CHECKED	FOR
PD	GU	Planning

SCALE
1 : 100@A3

TITLE
Proposed South elevation

DRAWING N°
0132-SA-XX-XX-DR-A-1002 2

PROJECT N° ORIGINATOR ZONE LEVEL DOC TYPE DIS DRG N° REV