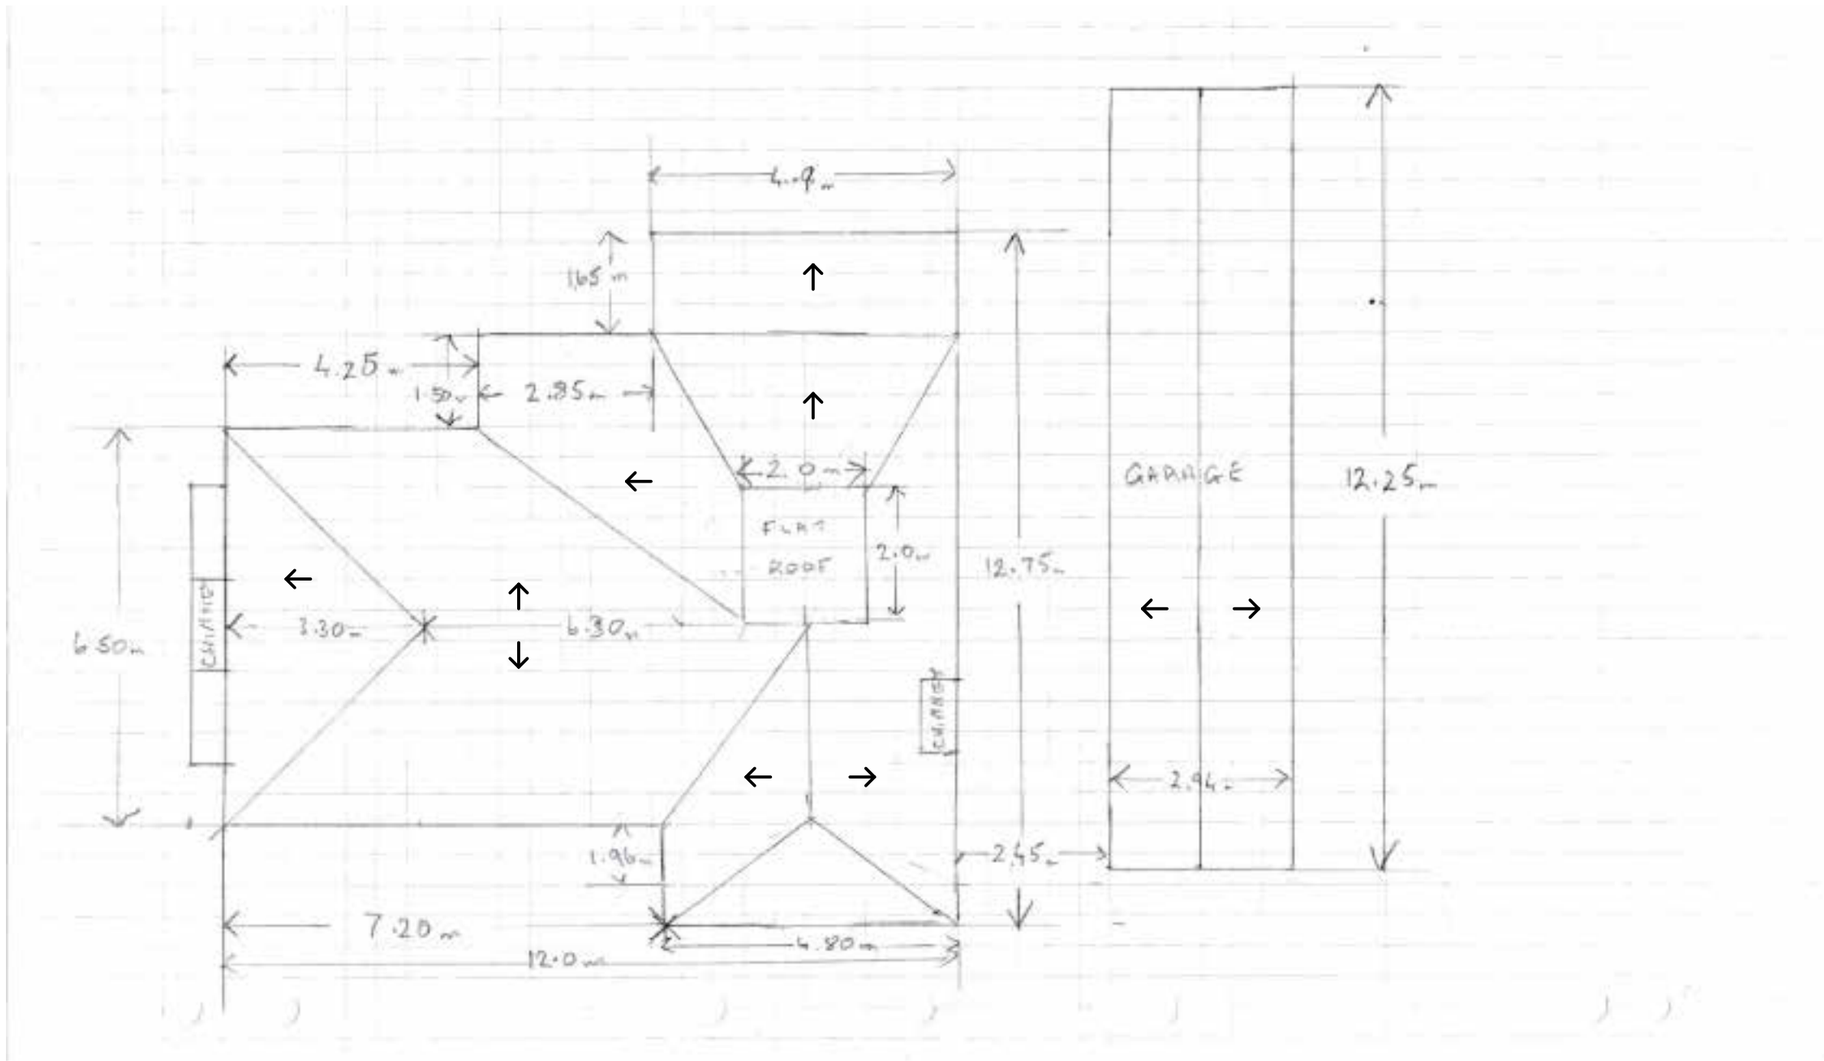


Existing roof plan

1 : 100

0 1000 3000 5000mm

SCALE 1:100

AMENDMENTS

Rev No.	Date	Issued by	Description
1	11/08/2023	PD	Issued to planning

DO NOT SCALE FOR CONSTRUCTION

SPEEDY ARCHITECTS
admin@speedyarchitects.co.uk

N

PROJECT

3 Church Walk,
BN11 2LH

CLIENT

Peter Dawson

DRAWN	CHECKED	FOR
PD	GU	Planning

SCALE

1 : 100@A3

TITLE

Existing roof plan

DRAWING Nº

0132-SA-XX-XX-DR-A-1003 1

PROJECT Nº ORIGINATOR ZONE LEVEL DOC TYPE DIS DRG Nº REV