CDM 2015 Health & Safety Information

This information relates only to 'Significant Hazards' identified on this drawing and is to be read in conjunction with the Designer's Hazard Register.



APPLICATION SITE

North Elevation

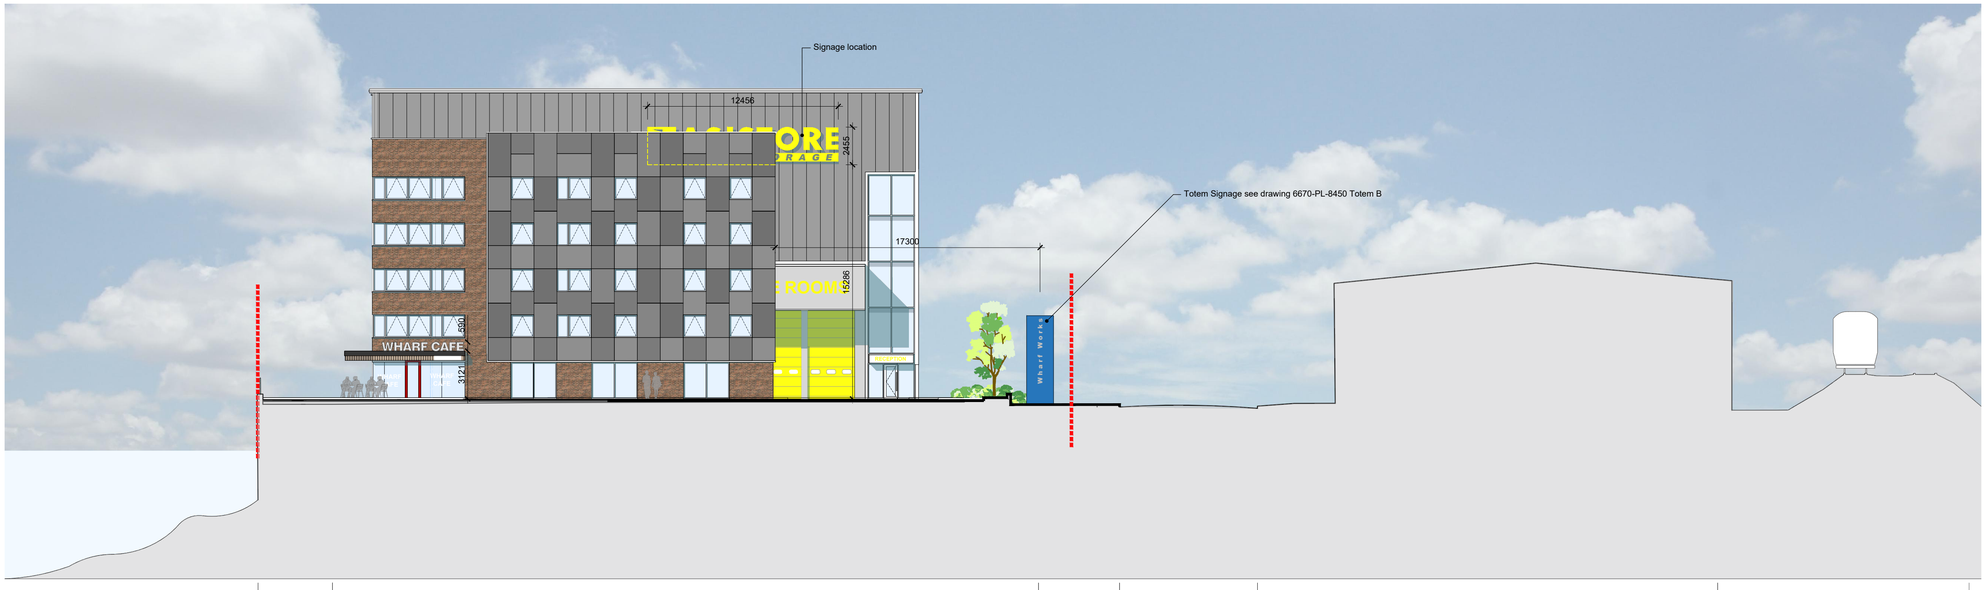

RIVER ADUR | APPLICATION SITE | CYCLE | BRIGHTON ROAD | COVERS | RAILWAY

East Elevation

Rev	Date	Revision Details	Dr	Ch
U	01.11.22	Signage amended to LPA comments	CB	CB
T	12.04.22	Signage amended to LPA comments	CB	CB
S	08.06.21	Totem signagage locations updated	JK	CB
R	11.05.21	Signage locations added with dimensions, totem signagage added with dimensions	JK	CB
Q	27.01.21	Planning Addendum - cycle shelter indicated Signage removed - deferred to Advertising Consent	CC	CB
P	16.06.20	Planning Addendum including:- Facing brickwork changed	CC	CB
O	05.06.20	Planning Addendum including:- Signage removed and note added Roadside 'totem signage removed Further amendment to panels on West elevation Brickwork extended on North-west corner	CC	CB
N	01.06.20	Planning Addendum including:- Easistore signage removed and note added Glazing to North elevation added Feature panel to West elevation added Note to facing brickwork added Note to stainless steel signage added	CC	CB
M	13.12.19	Planning submission	CJC	CB

London: 76 Great Suffolk Street, London, SE1 0BL
T 0207 928 2773 E london@ecearchitecture.com
Sussex: Brooklyn Chambers, 11 Goring Road, Worthing, West Sussex, BN12 4AP
T 01903 248777 E sussex@ecearchitecture.com
Bristol: Westworks, Colston Tower, Colston Street, Bristol, BS1 4XE
T 0117 214 1101 E bristol@ecewestworks.com
ECE Architecture
www.ecearchitecture.com

Client's Name
Easistore Ltd.

Job Title
Kingston Wharf, Shoreham

Drawing Title
Proposed Elevations:
Sheet 2 of 2

Scale
1:200 @ A1 / 1:400 @ A3

metres 4 8 12 16 20

Drawn	Checked	Date
NK	CC	09.11.18

Job No	Drawing No	Rev
6670	PL - 8410	U

Status
APPROVAL

CAD Plot date: 2/11/2022 - 14:41:53 6670 - kingston wharf - elevations.dwg

© ECE Architecture Limited. No dimensions to be scaled from drawing except for the purposes of Planning Applications. The contractor should check all dimensions on site. It is the contractors responsibility to ensure compliance with Building Regulations.