

Wayne Gander MCIAT
Architectural Technologist
98 Durrington Lane, Worthing
West Sussex BN13 2RQ
E : waynegander08@gmail.com

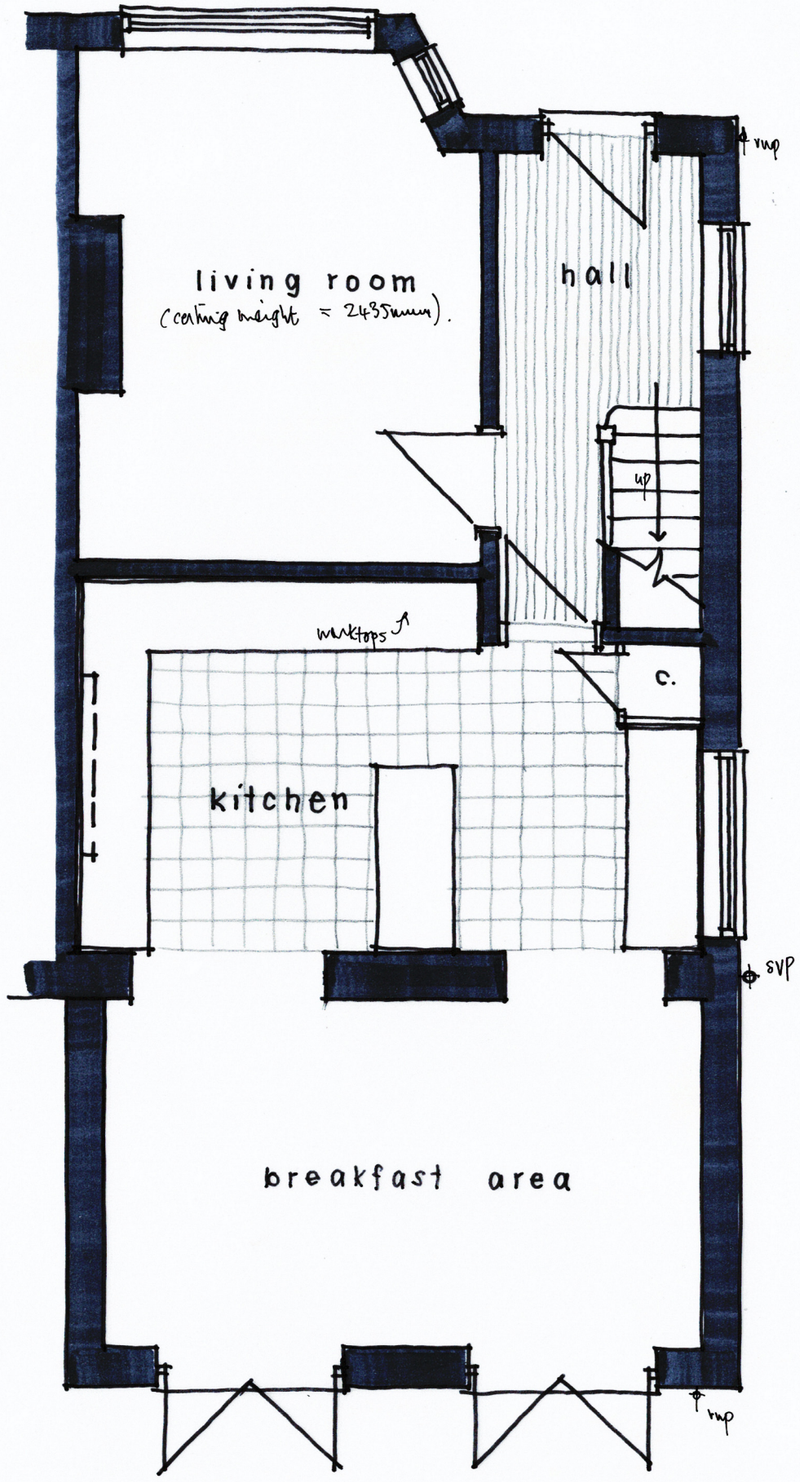

GROUND FLOOR PLAN 1:50 @ A3

0 1 2 3 4 5m
metres

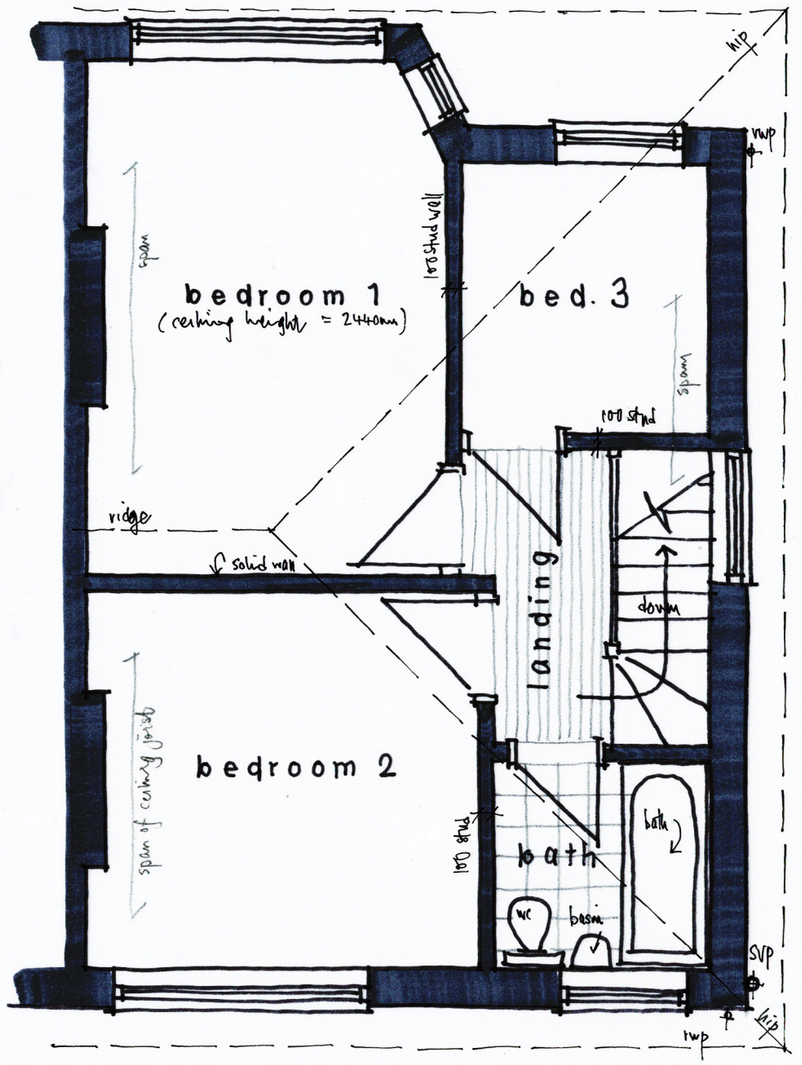

1st FLOOR PLAN

129 ARDINGLY DRIVE, GORING, WORTHING
Existing details 01 Aug 2023