


Existing West (Front) Elevation
Scale 1:100

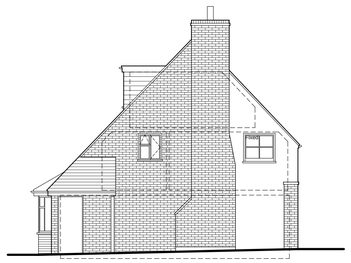


Existing North (Side) Elevation
Scale 1:100




Existing East (Rear) Elevation
Scale 1:100


0 2.5 5 7.5 10
Scale In Metres

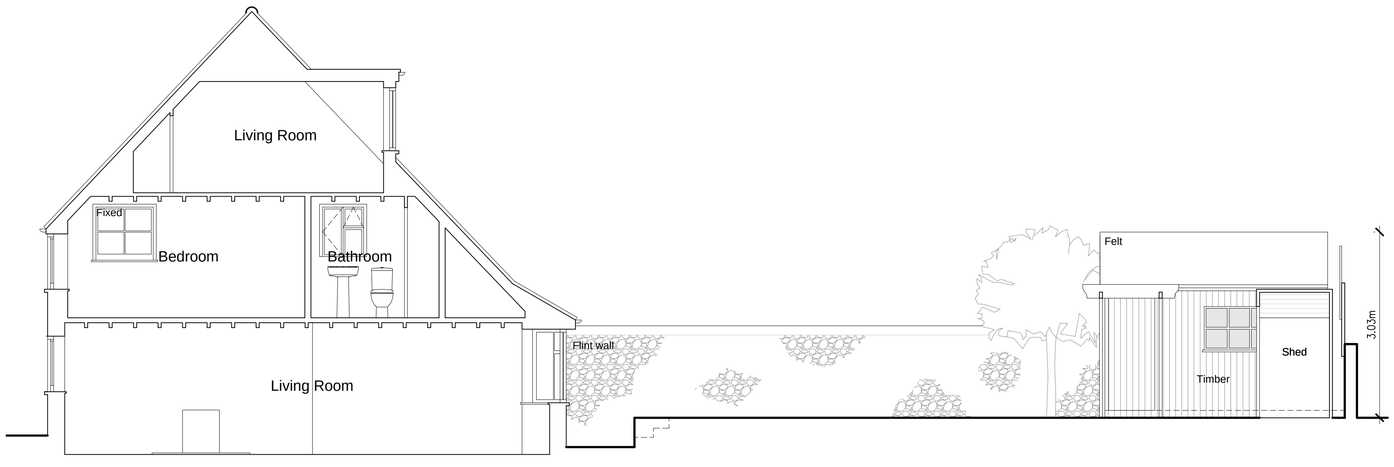

Existing Sectional Elevation A-A
Scale 1:50

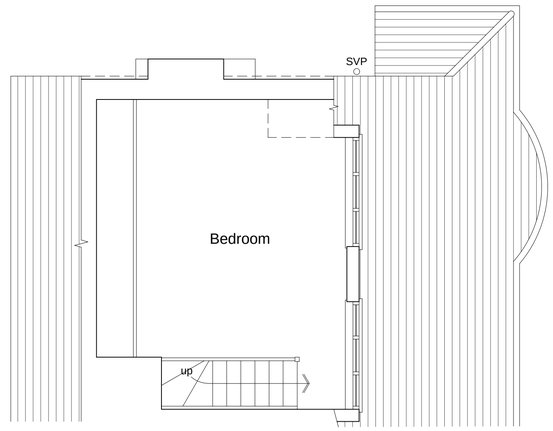


Existing Second Floor Plan
Scale 1:50

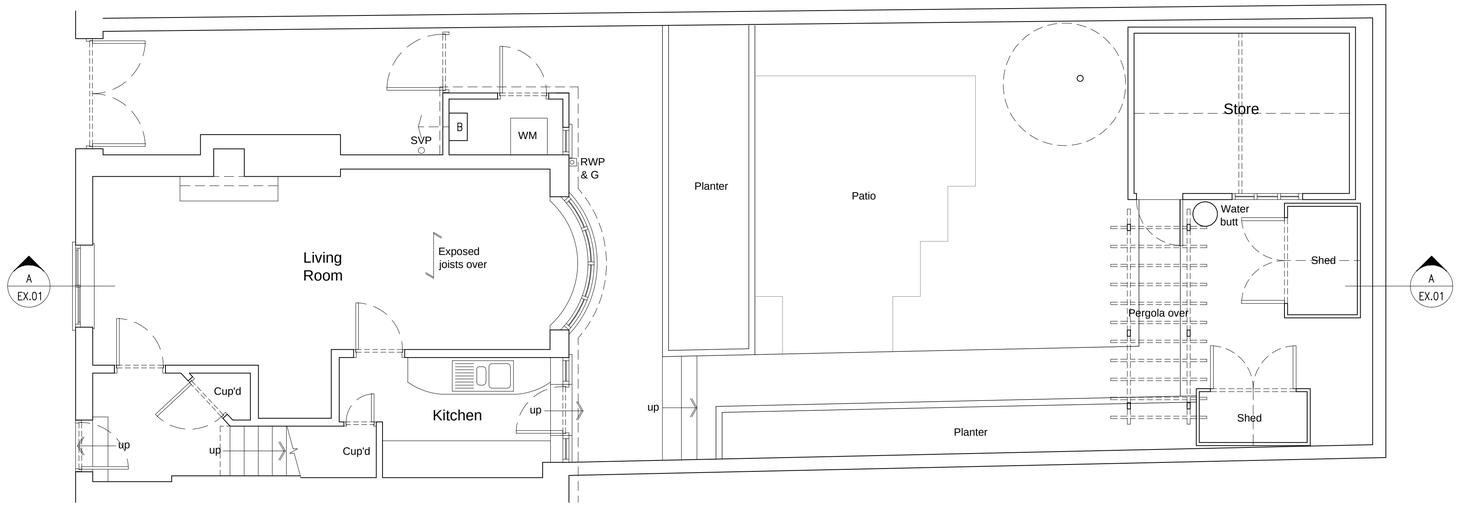

Existing Ground Floor Plan
Scale 1:50

0 1 2 3 4 5 6 7 8 9 10
Scale In Metres

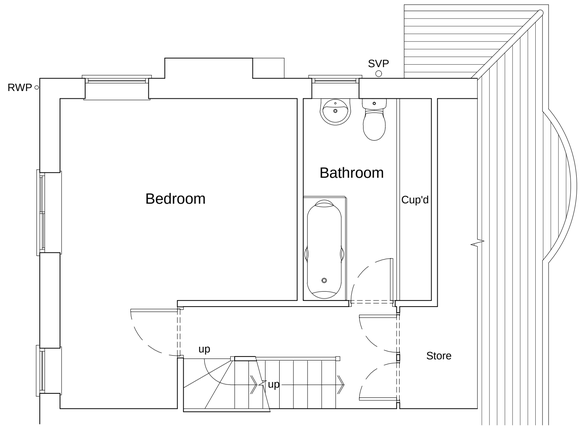

Existing First Floor Plan
Scale 1:50



Location Plan Scale 1:1250

0 25 50 75 100
Scale In Metres



Block Plan Scale 1:500

0 10 20 30 40
Scale In Metres

rev.	date	comment	auth	chkd.
–	–	–	–	–

amendments

client
Kevin Enticknap

job
16 West Street
Shoreham-by-sea
BN43 5WG

drawing number
1214.EX.01

revision

drawing title
Existing Plans, Section and Elevations

drawn by
T.Richardson

riba work stage
D

date
Dec 14

scale/original sheet size
Various @ A1

Do not scale off drawing
Check all dimensions on site before all work is commenced
All goods materials workmanship to conform with current building regulations BSS and COP
© Copyright Deacon and Richardson Architects