

EXISTING ELEVATIONS. SCALE 1:100

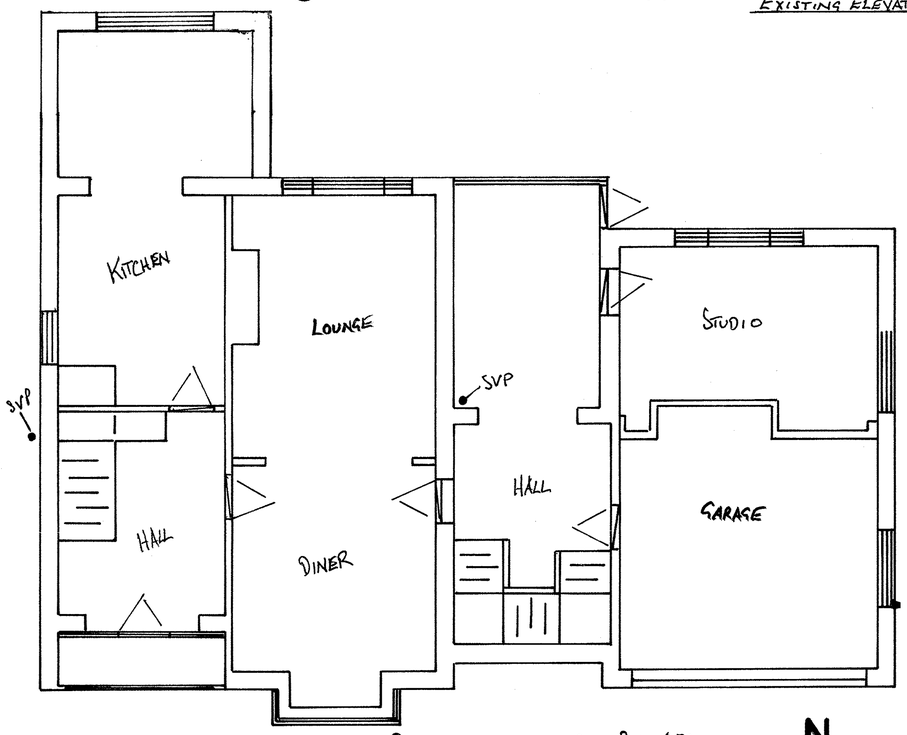

EXISTING GROUND FLOOR PLAN. SCALE 1:50

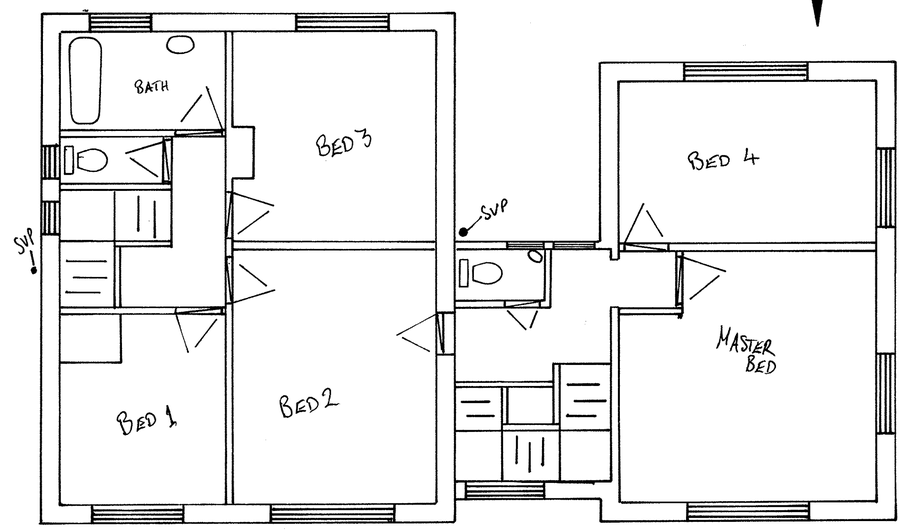

EXISTING FIRST FLOOR PLAN. SCALE 1:50

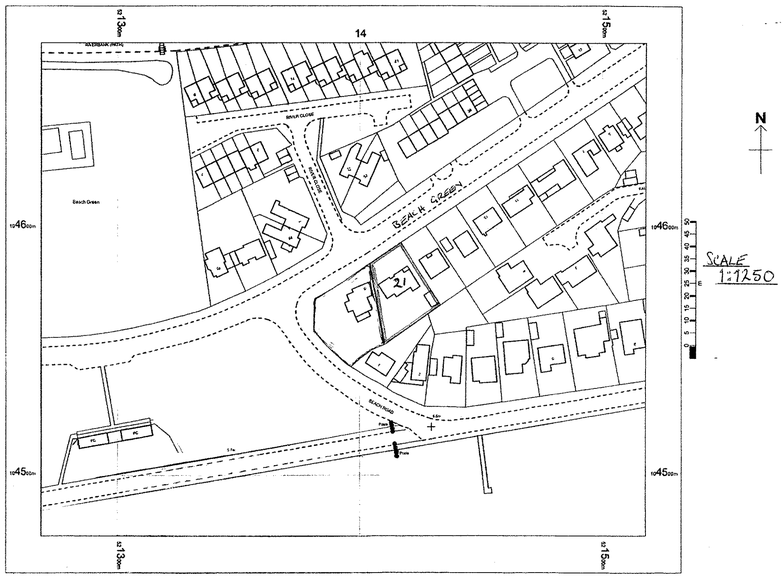

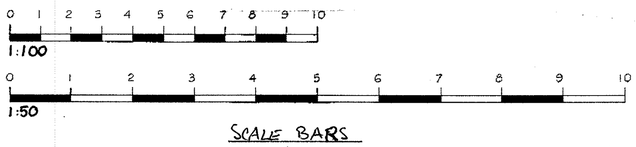

SCALE BARS

Notes

1. No critical dimensions are to be scaled from this drawing. (except for planning purposes)
2. It is the contractors responsibility to ensure that all work is carried out in accordance with Local Authority and N.H.B.C requirements and that all plumbing and electrical work complies with the current regulations of the area water board and electricity board.
3. Any works carried out prior to the receipt of the necessary approvals are the responsibility of the client.
4. Whilst every effort has been made to obtain accurate information on the existing structure or site, it is essential that the contractor or client check at every stage and notify the Designer of any discrepancies.

	Date	Revisions
A		

© copyright

ED63

Elemental Design 63

Building Design Consultants

elementaldesign63@gmail.com

Client
MR STEVE FENIUK

Job Title
21 BEACH GREEN
SHOREHAM-BY-SEA

Drawing Title
EXISTING PLANS, ELEVATIONS, & LOCATION

Scale 1:50 / 1:100 / 1:1250

Date 17.11.2017 Drawn by A.RAMUS

Drg No. 22/1/17 Rev. 0

A PRODUCT OF THE UNO RANGE ARCHITECT CAT. No 7311