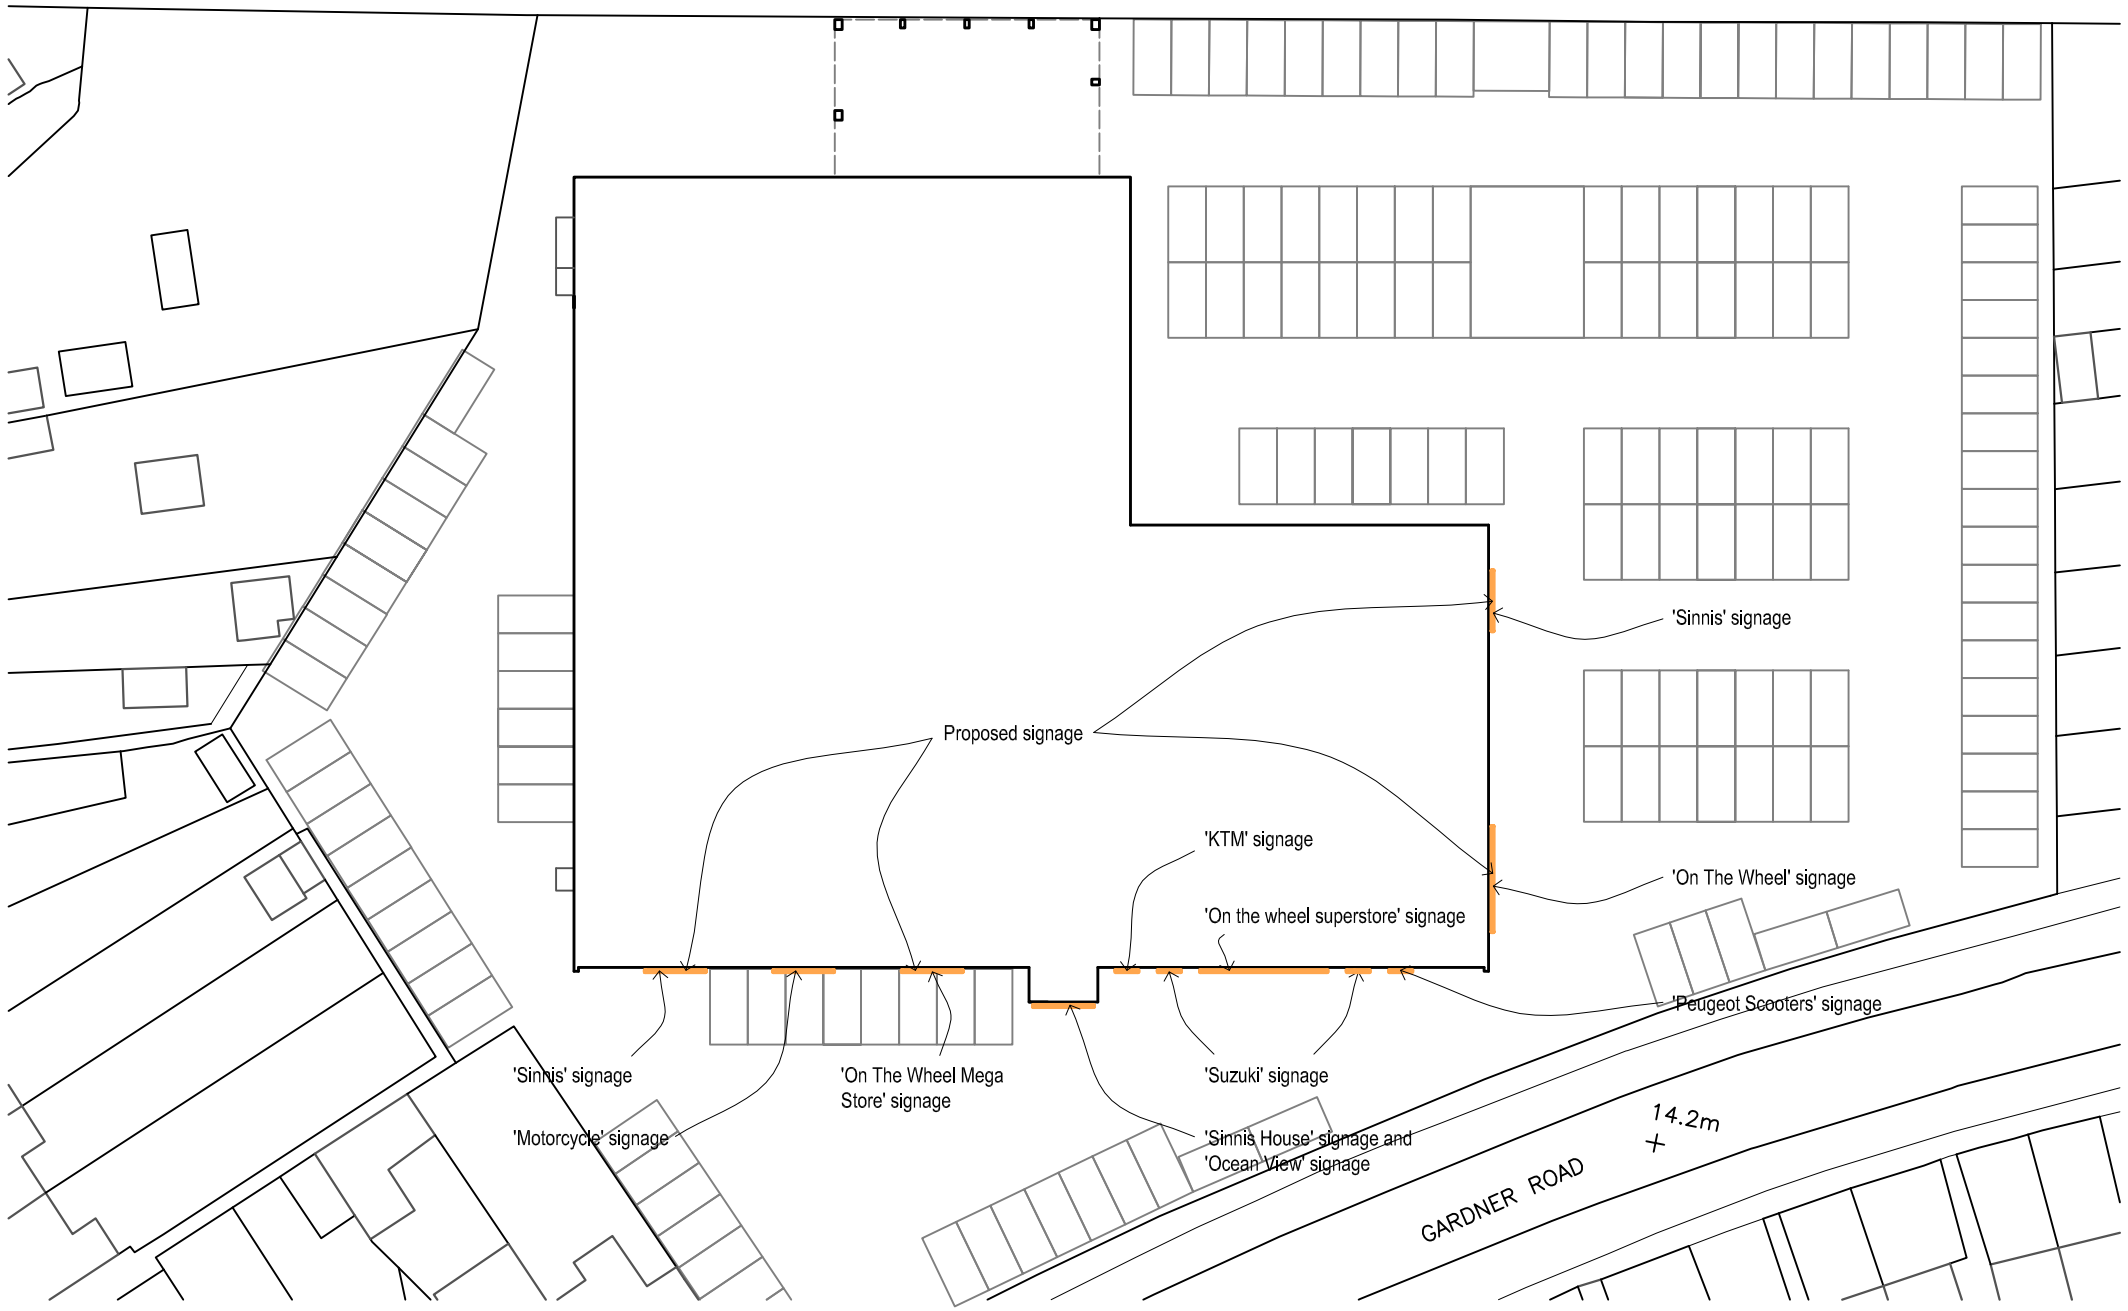

Block Plan @ *1:500*

0 10 25m 50m

Scale 1:500

N

Rev	Description	Date
C	Details added	15.01.18
B	Signs labelled	13.06.17
A	Adjustments for planning	07.06.17

Job Reference	Client
Display of Advertisement Ocean View Business Park Gardner Road, Southwick	Sinnis Ltd

Drawing Title	Drawing No	Rev
Signade Key Plan	ADC819/09	C

Date	Scale	Dwg Size	Plot Style	Drawn	Checked
23.05.17	1:500	A3	ADCgreyscale	TCG	AD

All dimensions to be checked on site and do not scale from this drawing. This drawing should be approved by Local Authority Building Control or other appropriate checking authority prior to commencement of work. This drawing should not be reproduced without the prior consent of the author.

ADC Alistair Dodd Consulting
Architectural Services
72a Beaconsfield Road . Brighton . East Sussex . BN1 6DD
Tel: 01273 669466
Email: info@adcbrighton.co.uk
WWw.adcbrighton.com