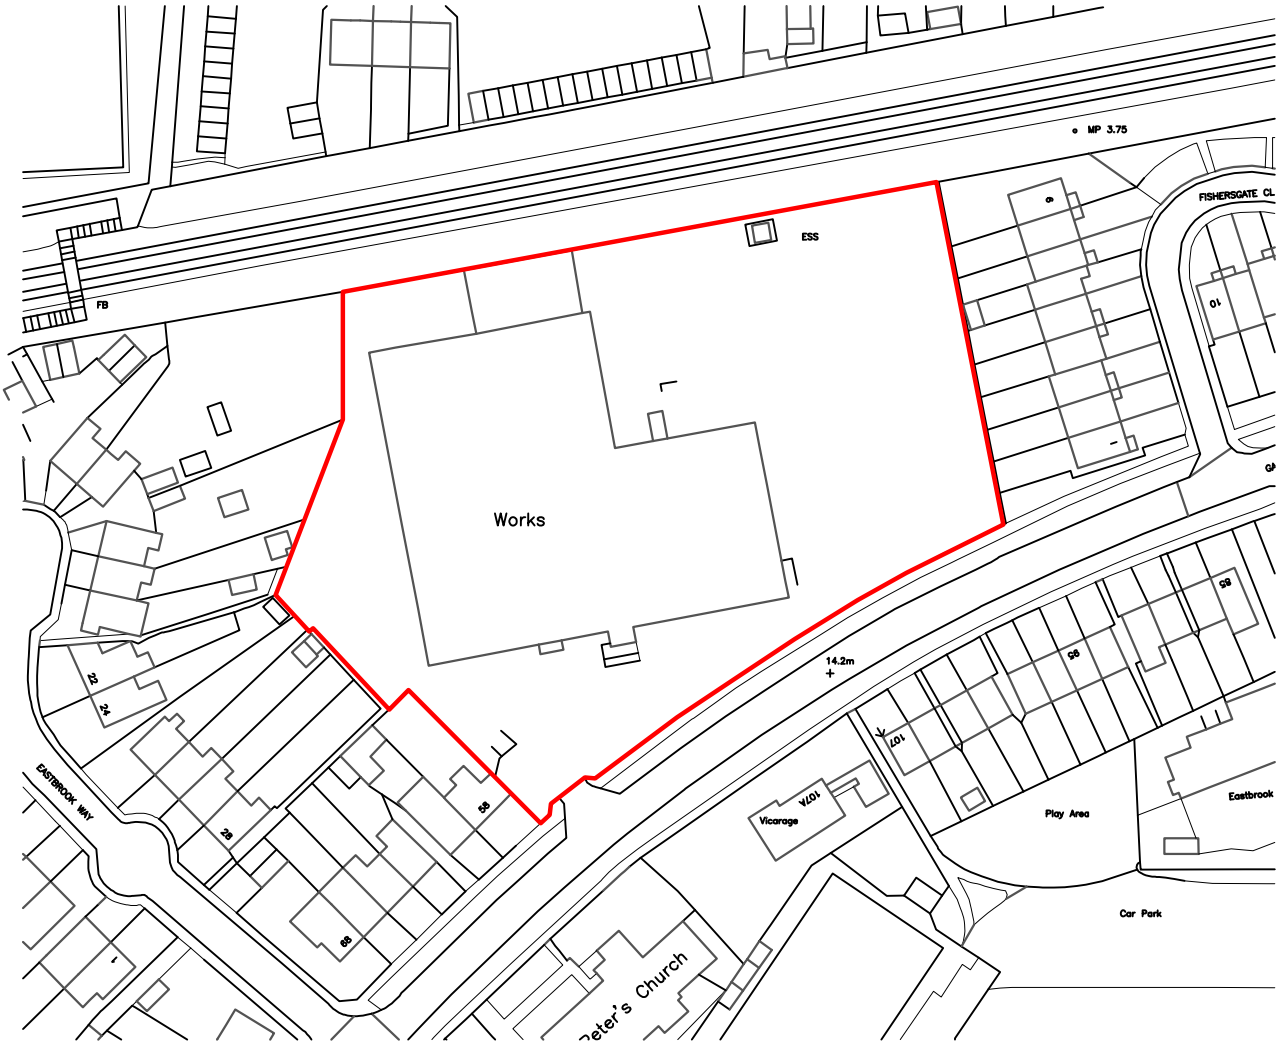

Location Plan

0 10 20 30 50m

Scale 1:1250

N

Rev	Description	Date

Job Reference	Client
Display of Advertisement Ocean View Business Park Gardner Road, Southwick	Sinnis Ltd

Drawing Title	Drawing No	Rev
Loacation Plan	ADC819/LP	

Date	Scale	Dwg Size	Plot Style	Drawn	Checked
04.07.16	1:1250	A3	ADCgreyscale	AD	AD

All dimensions to be checked on site and do not scale from this drawing. This drawing should be approved by Local Authority Building Control or other appropriate checking authority prior to commencement of work. This drawing should not be reproduced without the prior consent of the author

ADC Alistair Dodd Consulting

Architectural Services

72a Beaconsfield Road . Brighton . East Sussex . BN1 6DD
Tel: 01273 669466
Email: info@adcbrighton.co.uk
WWw.adcbrighton.com