


DO NOT SCALE FROM THIS DRAWING

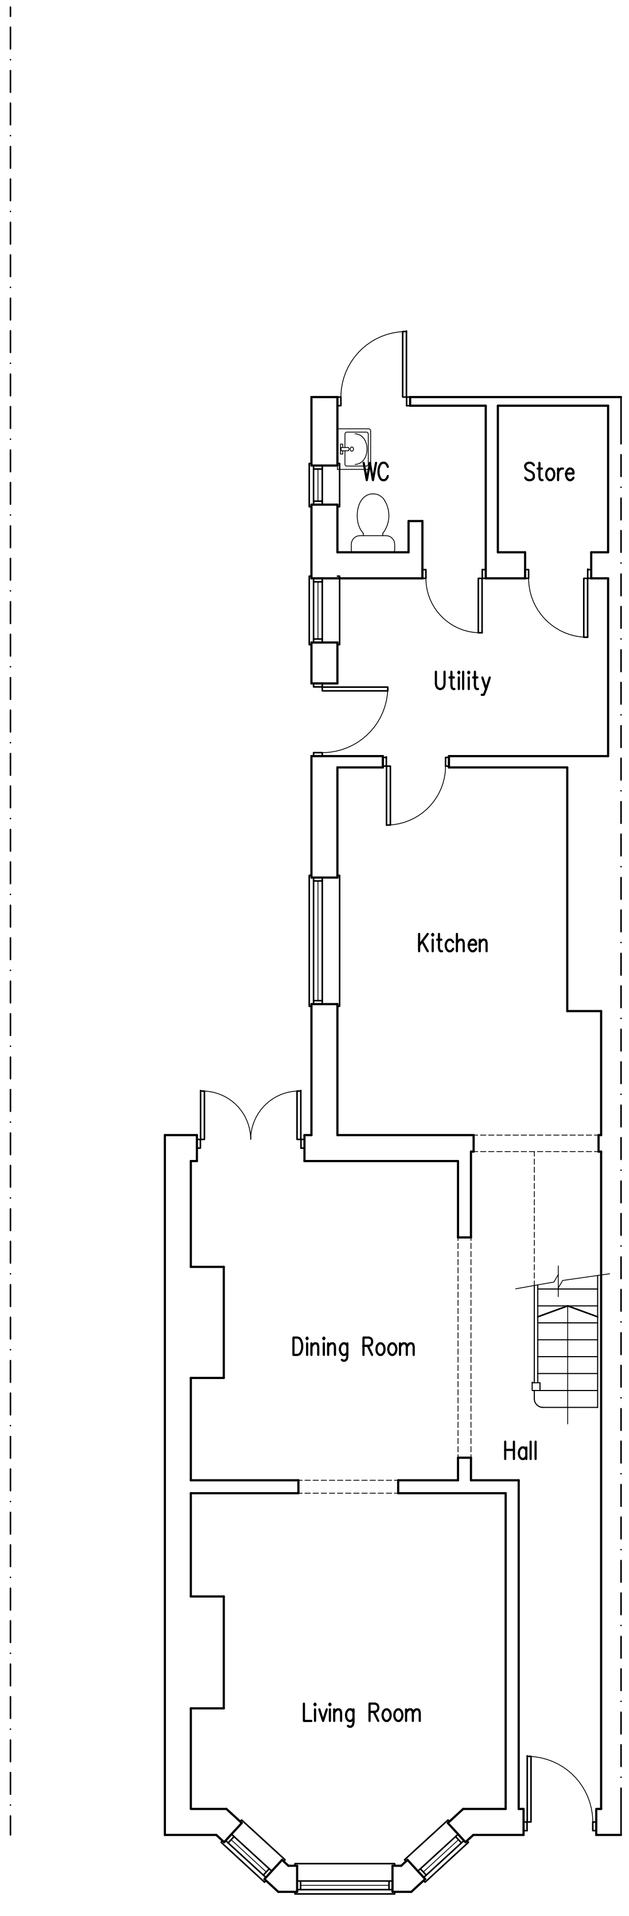


Ground Floor Plan

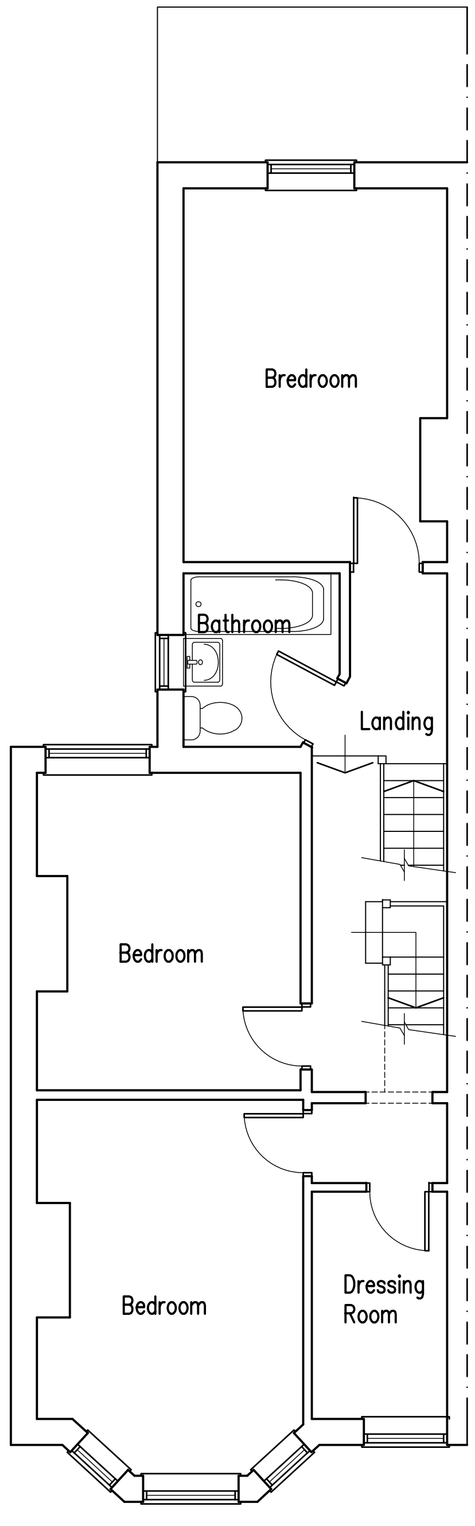


First Floor Plan

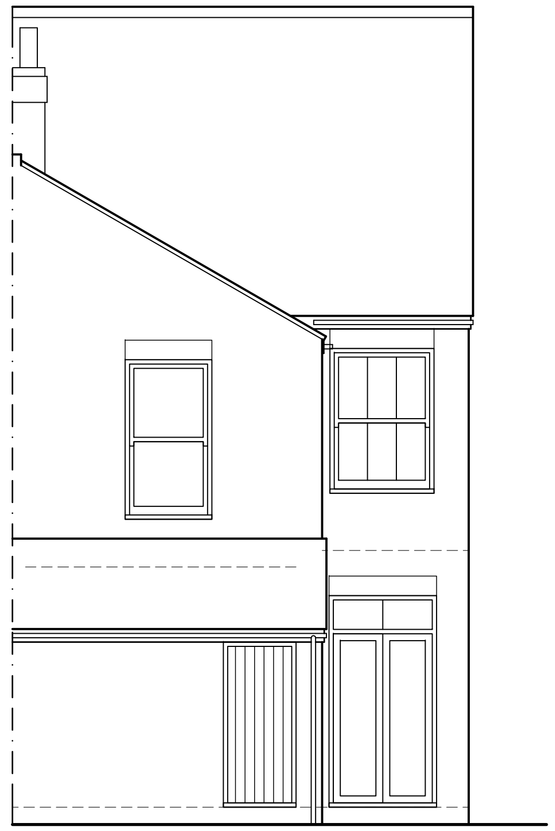

Rear Elevation

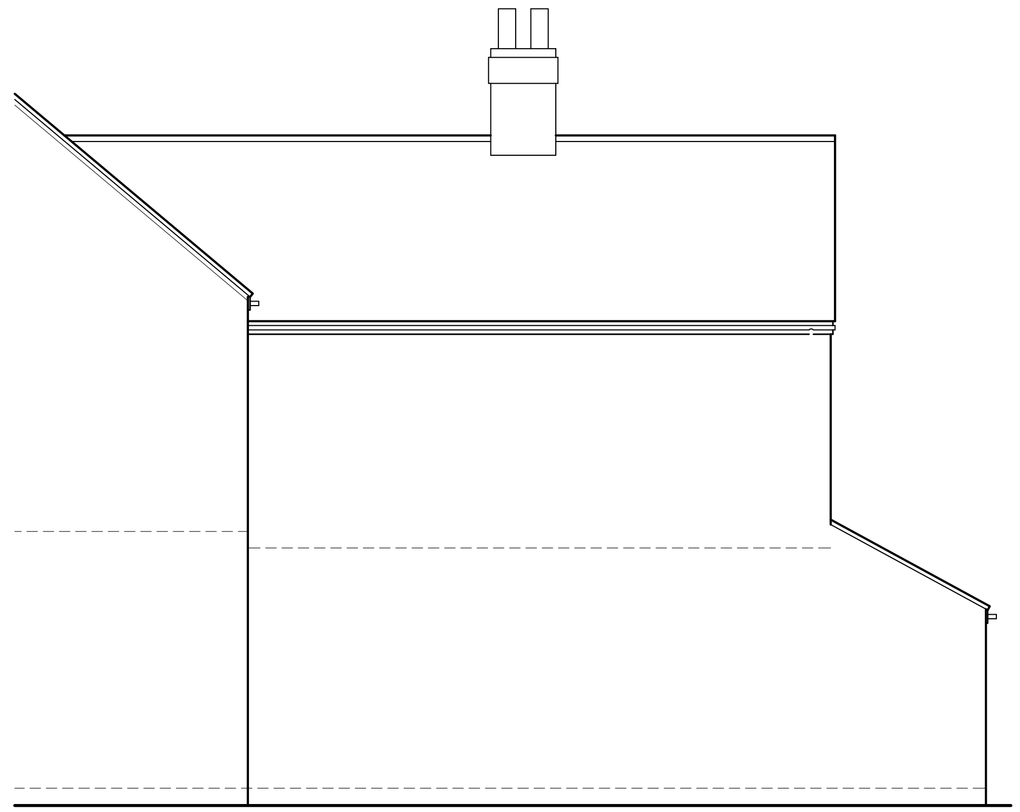

Side Elevation

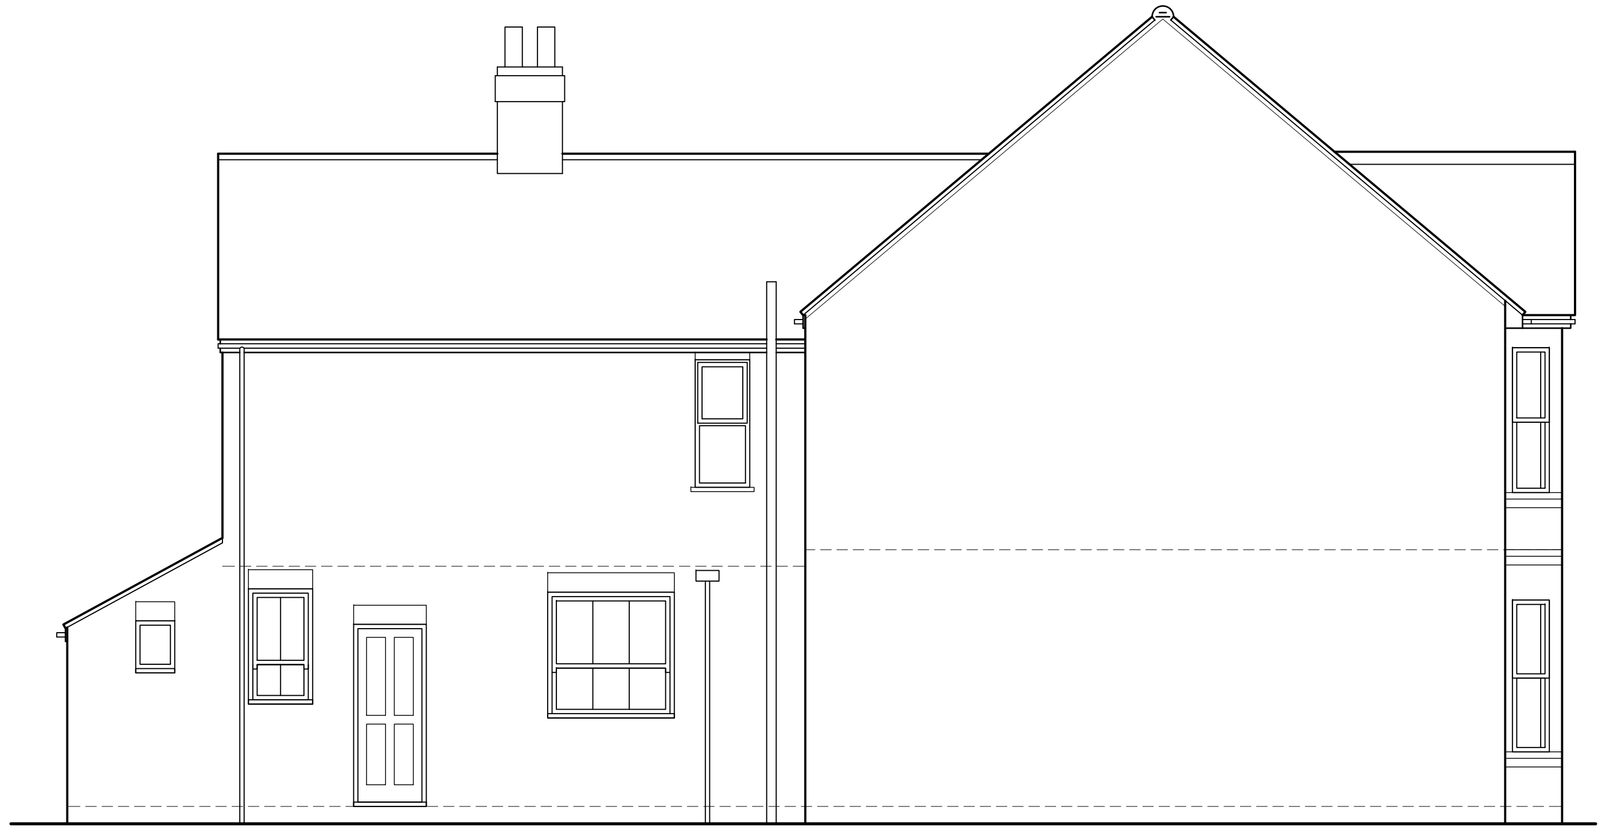

Side Elevation

1m 2m 3m 4m 5m 6m 7m 8m 9m 10m

1:50 Scale Bar

Proposed Single Storey Side & Rear Extensions at 35 Victoria Road, Southwick

rja Planning & Building Consultants Ltd.
1st Floor
10 High Street
Shoreham-By-Sea
West Sussex BN43 5DA
t: 01273 467297 mob: 07971 375739
e: rex@rjapbc.co.uk web: www.rjapbc.co.uk

Chartered Institute of Architectural Technologists

PROJECT: 35 Victoria Road, Southwick

DRAWING TITLE: Existing Floor Plans & Elevations

CLIENT: Mr & Mrs J Boston

DWG NO: 18681-02

REVISION:

SCALE: 1:50 @ A1

DATE: 03.05.18

DRAWN: rex