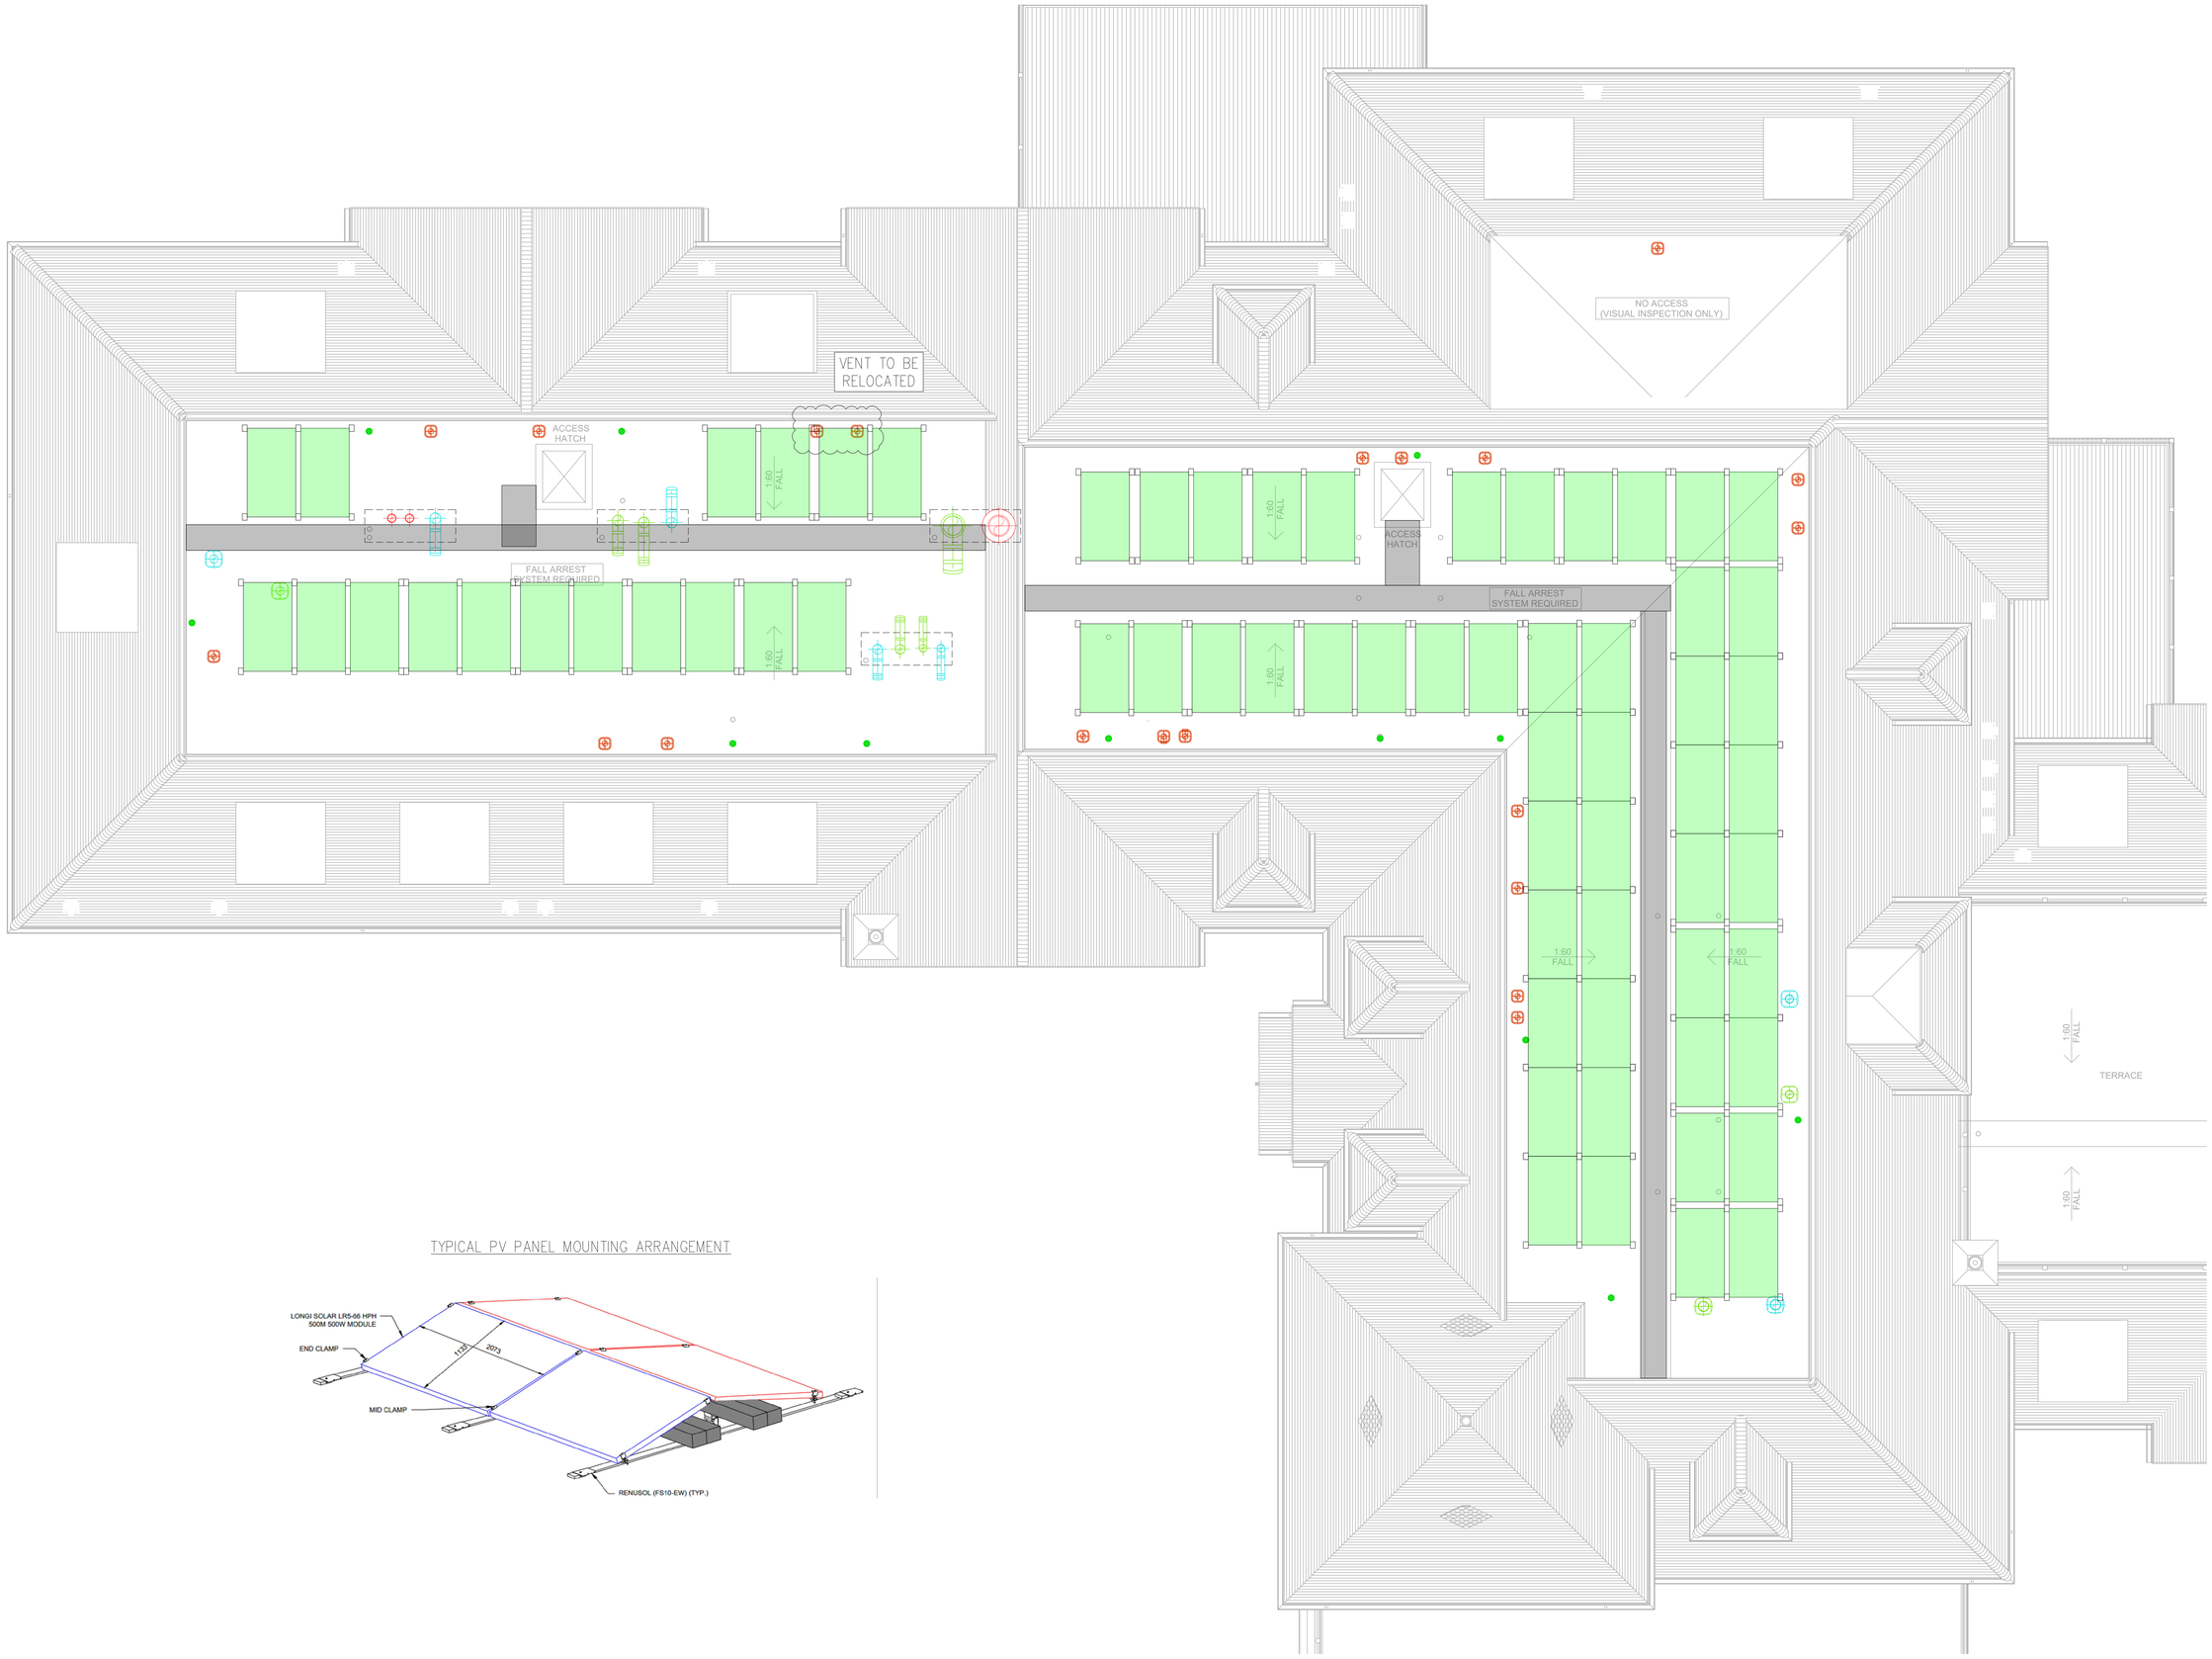

TYPICAL PV PANEL MOUNTING ARRANGEMENT

NOTES:

1. THIS DRAWING SHALL BE READ IN CONJUNCTION WITH ANY RELEVANT STRUCTURAL, ARCHITECTURAL & CONSULTANTS DRAWINGS/SPECIFICATIONS.
2. THIS DRAWING IS NOT TO BE SCALED.
3. ALL DIMENSIONS STATED IN mm.

REV	DATE	DETAILS OF REVISION	BY
P03	10.05.23	ROOF LAYOUT UPDATED	CC
P02	21.03.23	REVISED PV DESIGN	CC
P01	10.08.22	ISSUED FOR COORDINATION	CC

HARNISS CONTRACTING
www.harniss.co.uk
1 Weekley Wood Avenue,
Kettering, Northants, NN14 1UQ
Tel: 01933 656850
Email: info@harniss.co.uk

CLIENT
LAWRENCE BAKER
(CINNAMON CARE CAPITAL)

PROJECT
PROPOSED CARE HOME
WARREN ROAD
WORTHING

DRAWING TITLE
MEP SERVICES
ROOF LEVEL
PV SKETCH

Issue Status
FOR INFORMATION

Original Size	Scale	Drawn
A0	1:50	CC
HCL Project No.	Suitability	Checked
1777	-	-

Project - Originator - Volume - Level - Type - Role - Number
1777 - HCL - ZZ - XX - DR - ME - SK01

© Copyright Harniss Ltd
Copyright in this drawing belongs to Harniss Ltd. This drawing may not be used, sold, licensed, transferred, copied or reproduced in whole or in part or in any manner or form other than with the prior written consent of Harniss Ltd.

DRAWING REF:	REV:	DATE:	DATE RECIEVED:	DATE UPDATED:
1285C-RDT-ZZ-03-DR-A-2400	P2.1	03.04.23	03.04.23	10.05.23