
AMENDMENT

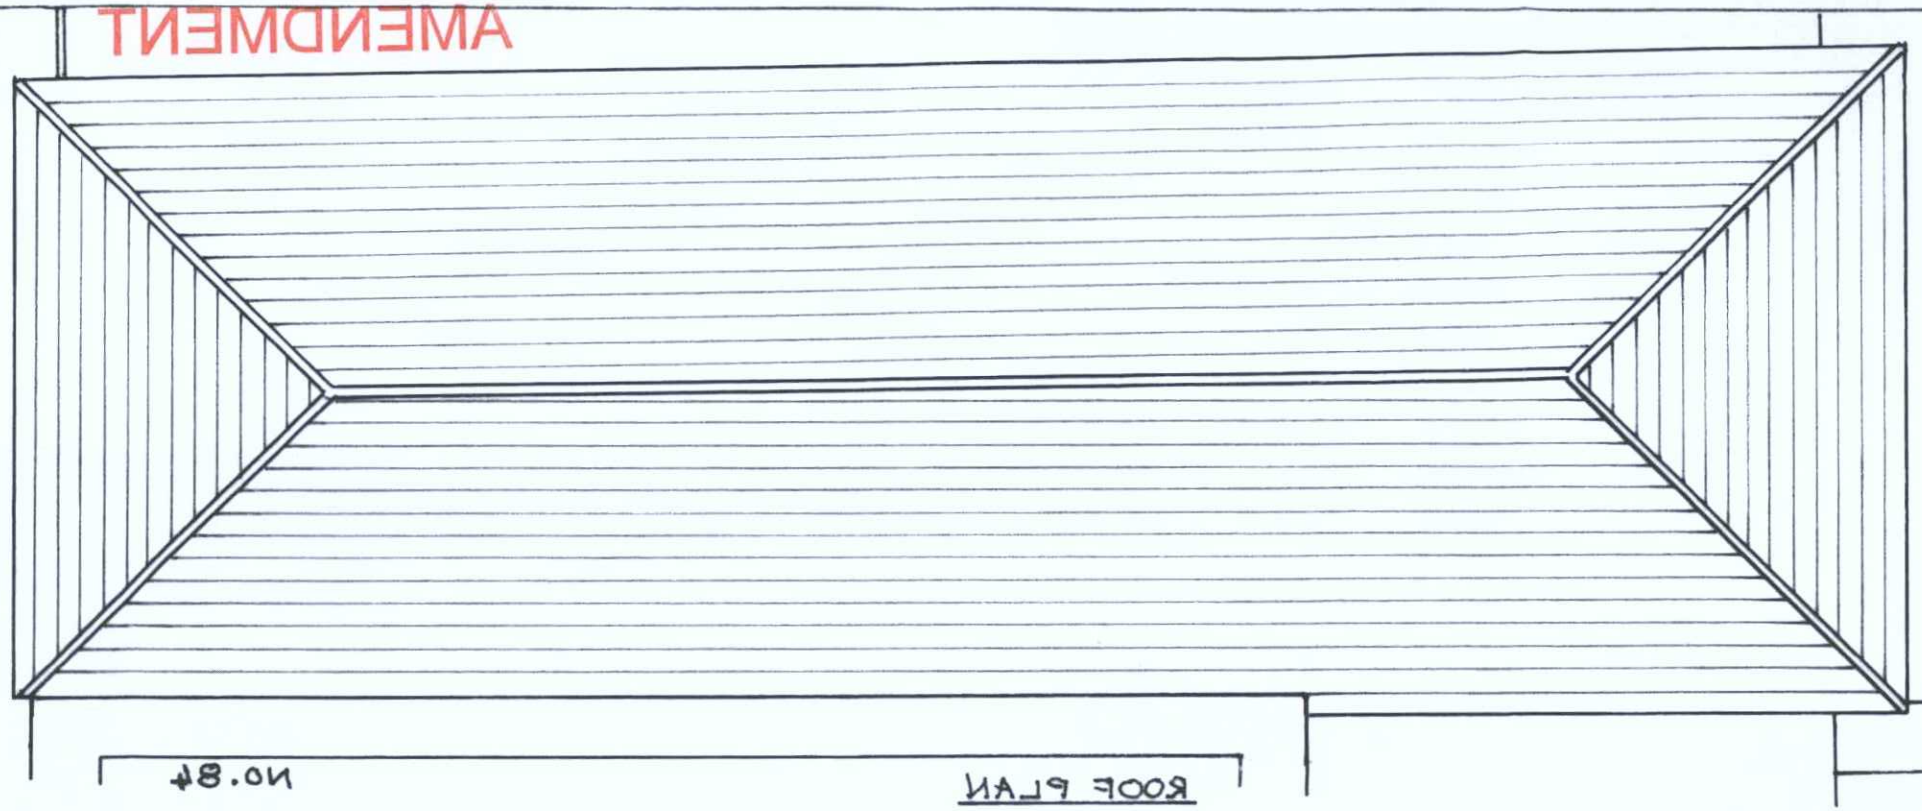


ROOF PLAN

DO NOT SCALE DRAWING EXCEPT FOR PLANNING PURPOSES
ALL DIMENSIONS TO BE CHECKED ON SITE

AMENDMENT

ADUR & WORTHING PLANNING SERVICES	
PLAN	AWDM/1811/18
DATE VALID	12 APR 2019

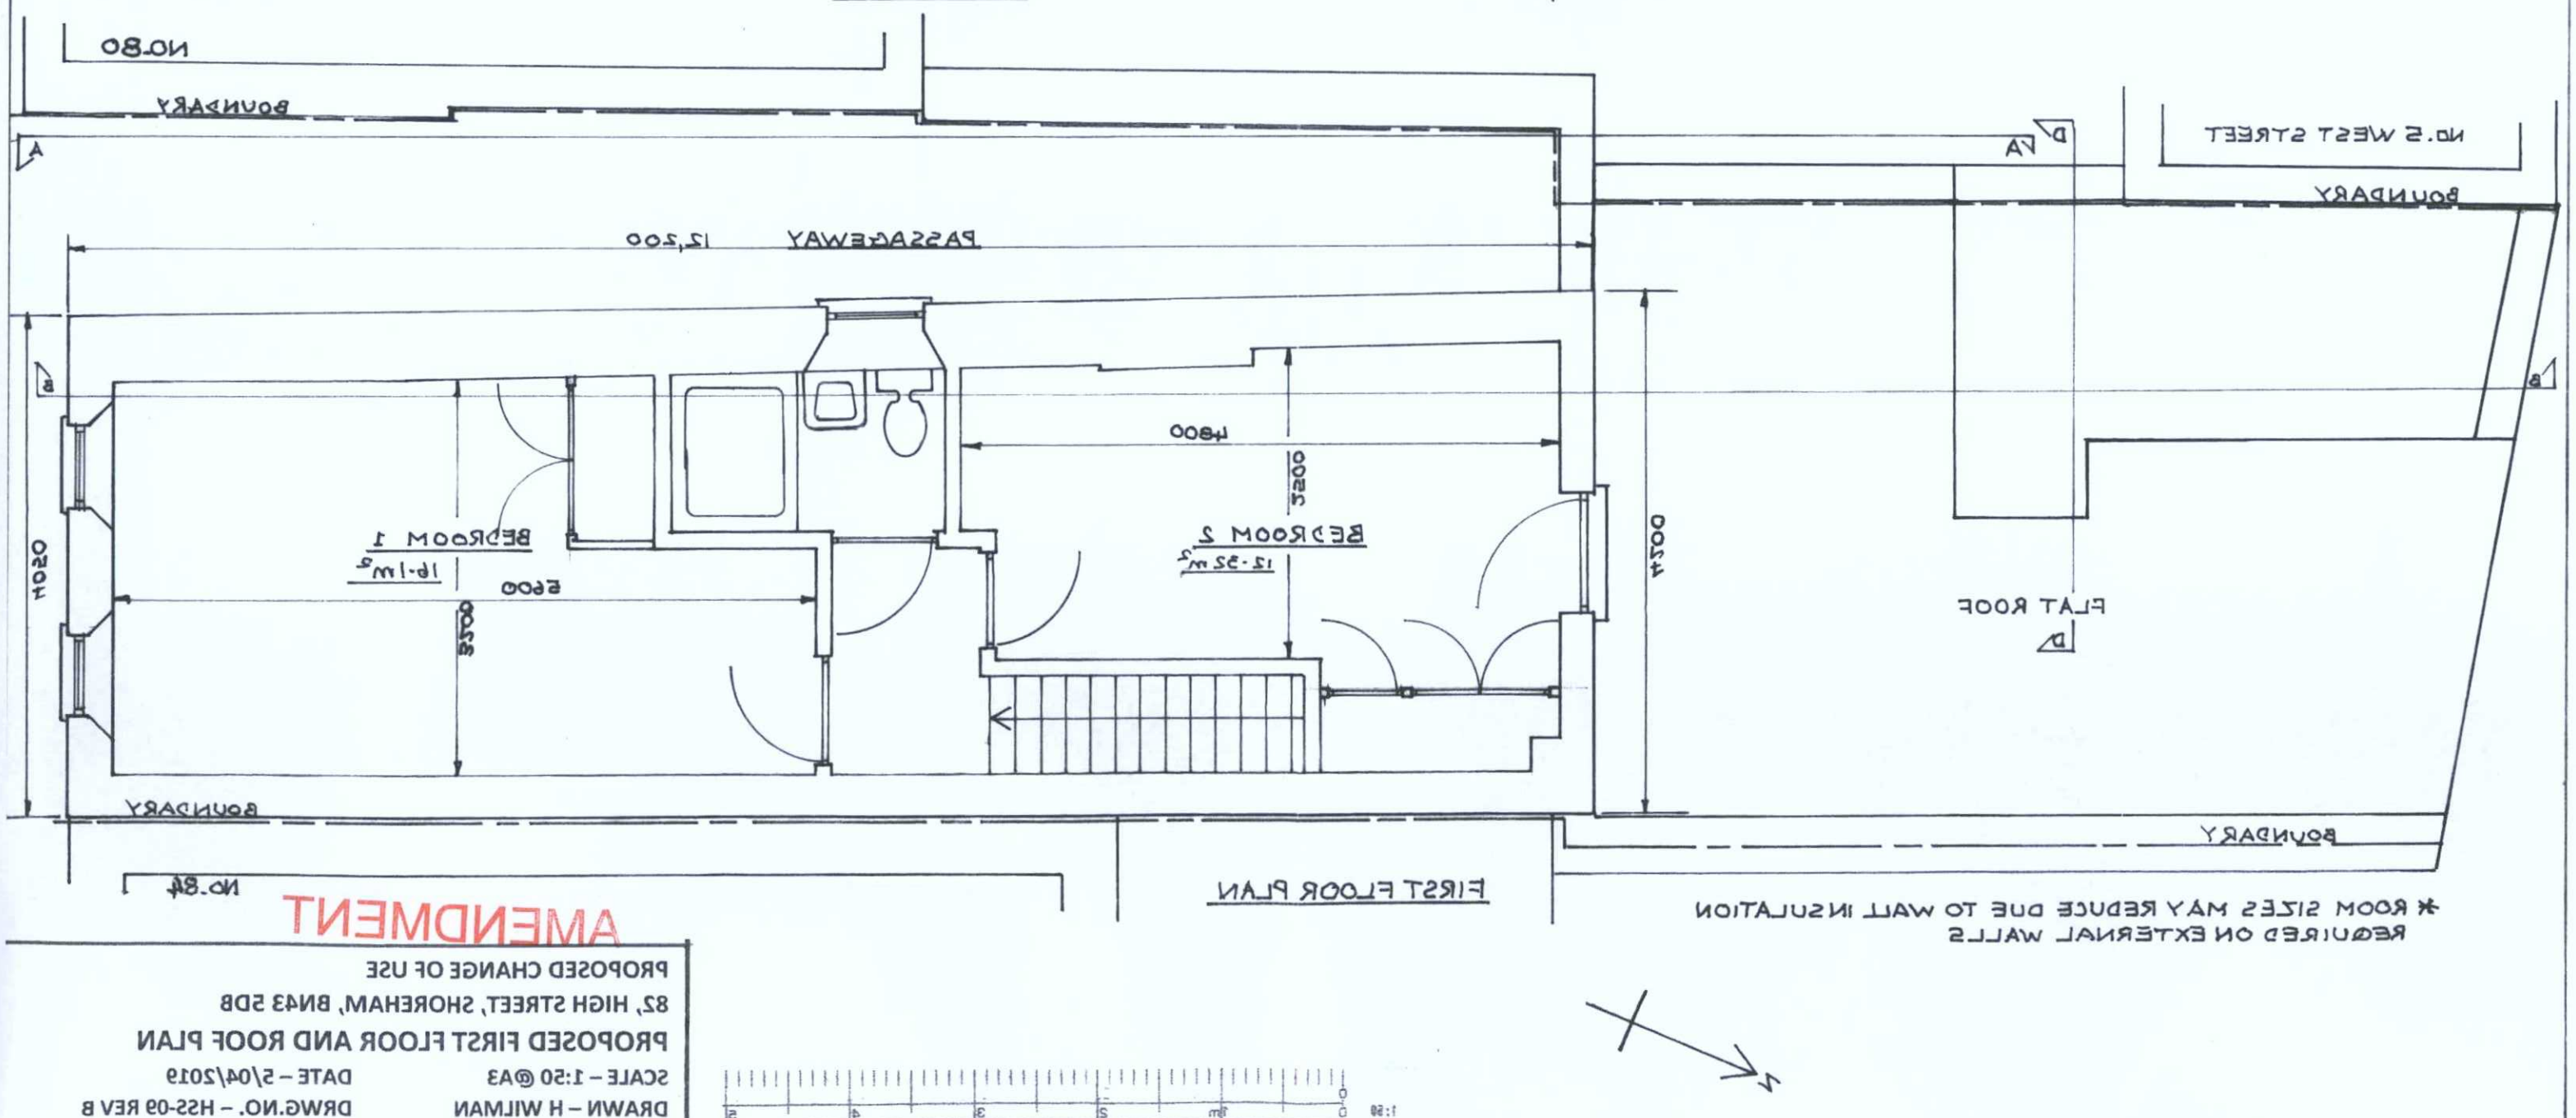

AMENDMENT

PROPOSED CHANGE OF USE
82, HIGH STREET, SHOREHAM, BN43 5DB

PROPOSED FIRST FLOOR AND ROOF PLAN

SCALE – 1:50 @A3 DATE – 5/04/2019
DRAWN – H WILMAN DWG.NO. – HSS-09 REV B