

DRAWN – H MILMAN
SCALE – 1:20 @A3
PROPOSED CHANGE OF USE
82, HIGH STREET, SHOREHAM, BN43 5DB
PROPOSED NORTH AND SOUTH ELEVATIONS

DRWG.NO. – H22-10 REV B
DATE – 2\04\2019

AMENDMENT

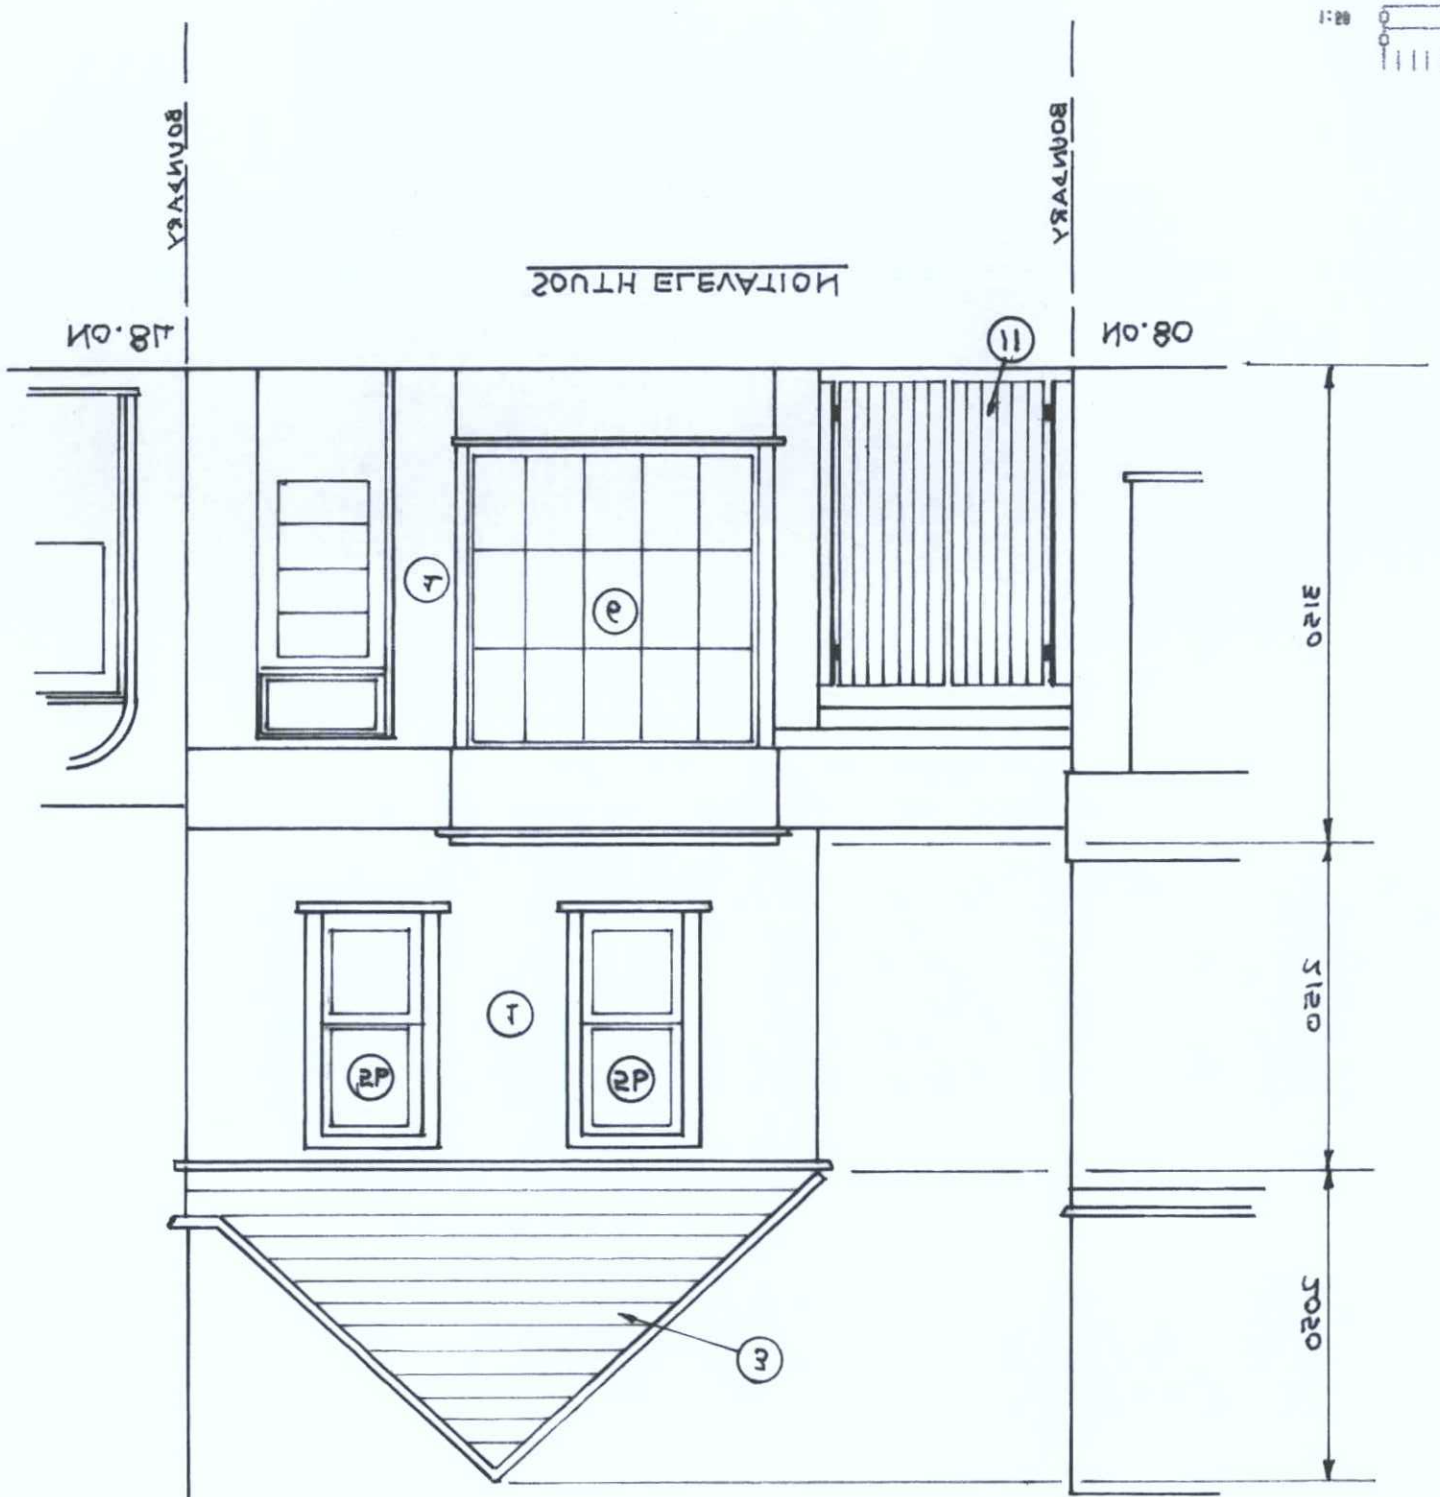

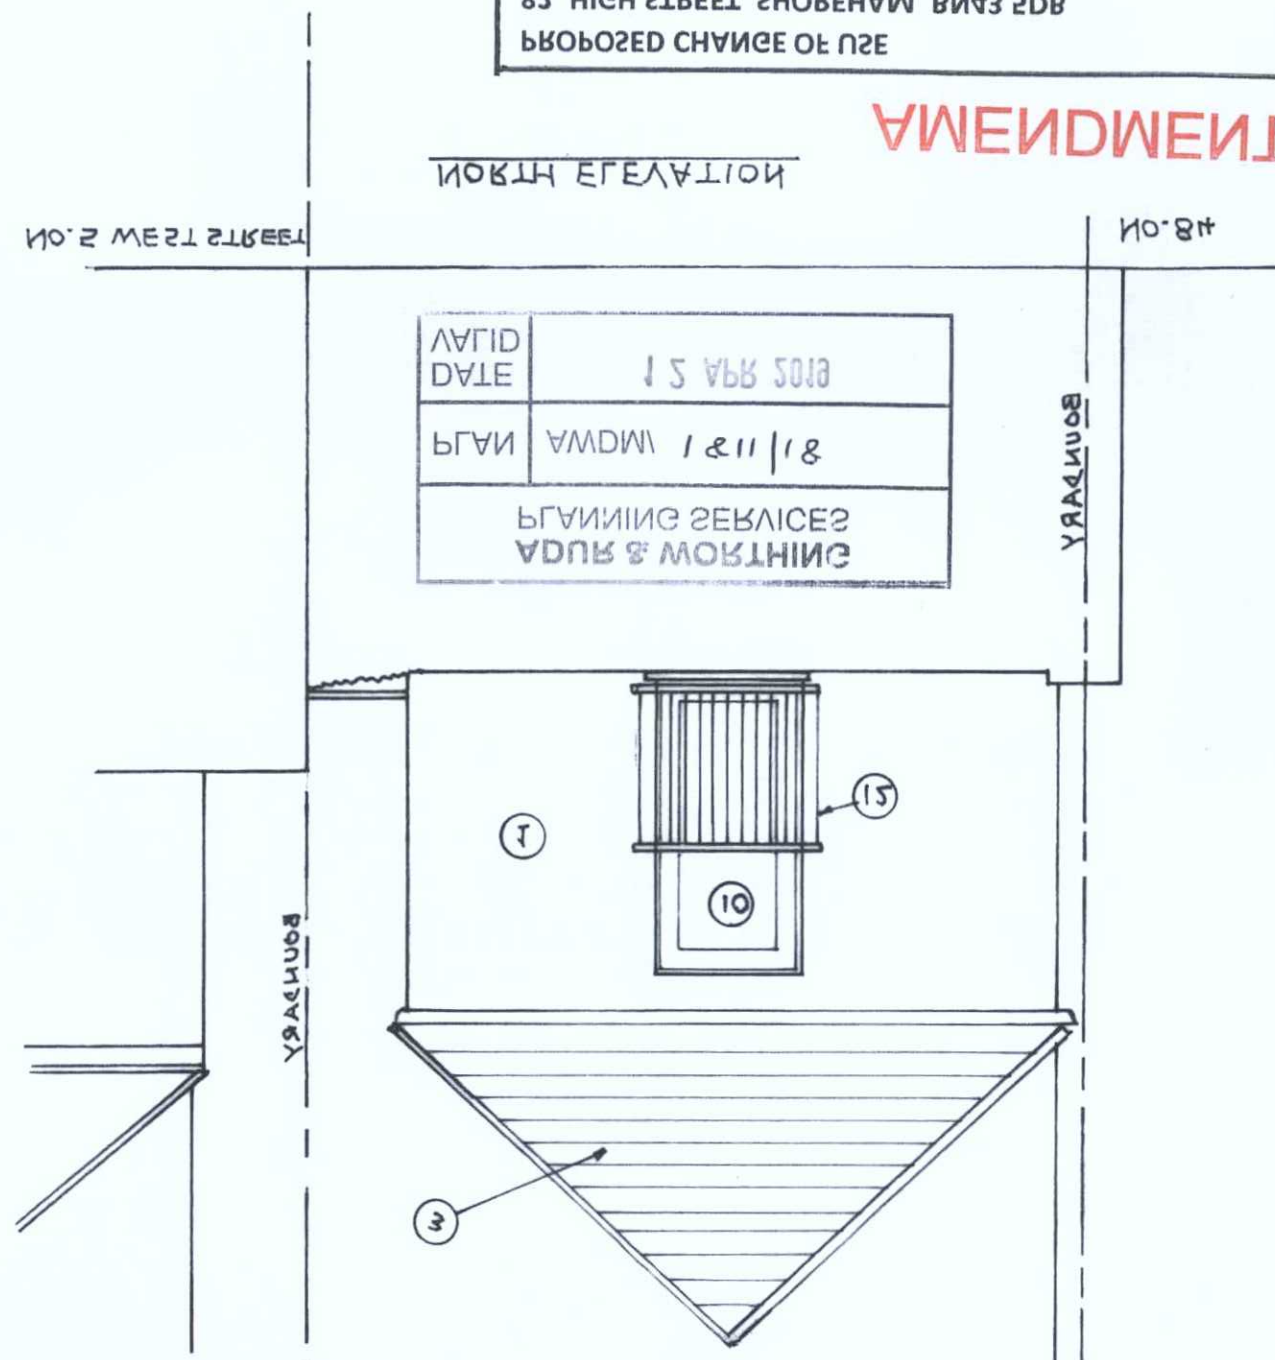

PLANNING SERVICES
ADUR & WORTHING
PLAN AWDM\ 1811\18
VALID DATE 15 APR 2019

PROPOSED MATERIAL FINISHES

1 WALLS – WHITE PAINTED RENDER
2 WALLS – FLINT FINISH RETAINED
3 MAIN ROOF – EXISTING RED TILES
4 FLAT ROOF – GRAY FELT OR ASPHALT
5 WINDOWS – WHITE PVC-U FRAMES.
NOTES (5) - WINDOWS TO THE EAST ELEVATION FACING THE PASSAGEWAY TO HAVE OBSCURE GLASS AND NO OPENING LIGHTS BELOW 1700 FROM FINISHED FLOOR LEVEL.
(P) – FIRST FOOR WINDOWS TO FRONT ELEVATION TO BE DESIGNED TO MEET ACOUSTIC GUIDELINES AS SET OUT IN BS8233:2014
6 BAY WINDOW – TO BE REPLACED WITH NEW TIMBER COPY OF EXISTING
7 PATIO DOOR\WINDOW – WHITE PVC-U FRAME
8 FRONT DOOR TO SHOP – EXISTING DOOR REUSED
9 ENTRANCE DOOR TO MAISONETTE – WHITE PVC-U\COMPOSITE
10 JULIETTE BALCONY DOOR – EXISTING DOOR REUSED BUT REHUNG TO OPEN IN
11 ENTRANCE GATES – BLACK PAINTED GALVANISED STEEL
12 JULIETTE BALCONY – BLACK PAINTED GALVANISED STEEL
13 FACIAS – WHITE PLASTIC

AMENDMENT

ALL DIMENSIONS TO BE CHECKED ON SITE
DO NOT SCALE DRAWING EXCEPT FOR PLANNING PURPOSES