PROPOSED CHANGE OF USE
82, HIGH STREET, SHOREHAM, BN43 5DB
PROPOSED ELEVATION ON WEST BOUNDARY
SCALE – 1:50 @A3
DATE – 5/04/2019
DRAWN – H WILMAN
DRWG.NO. – HSS-11 REV B

1:50

VIEW LOOKING EAST

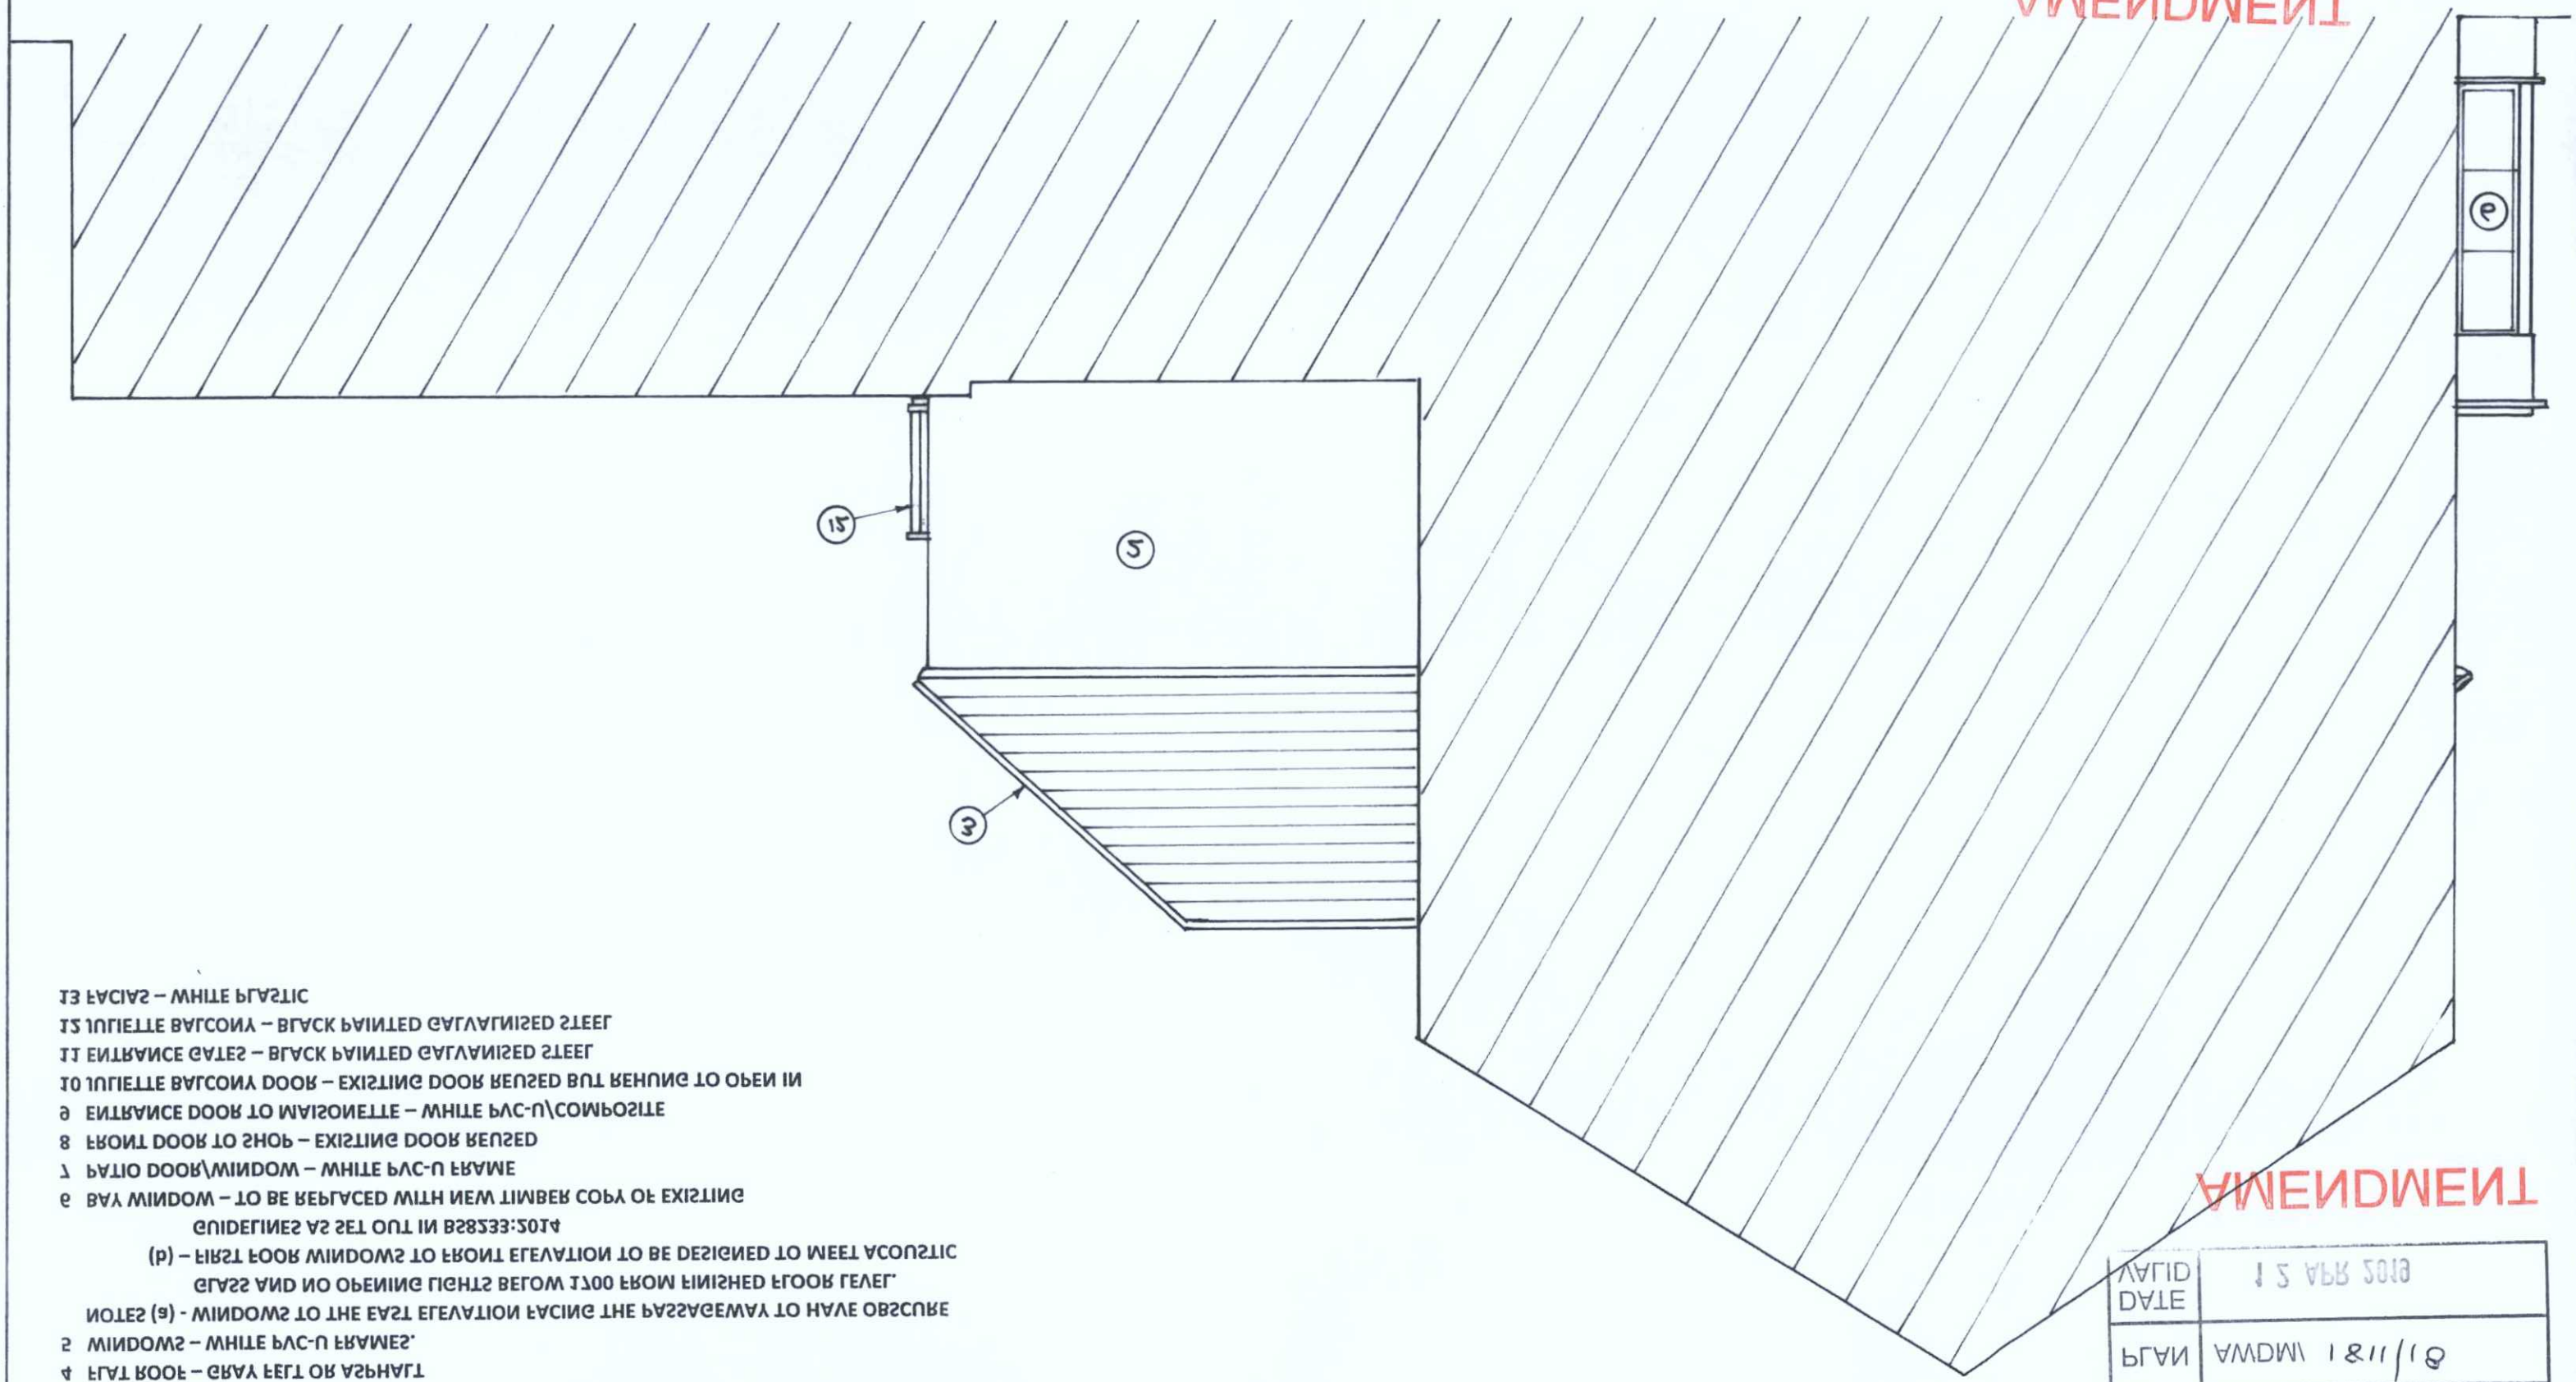

AMENDMENT

AMENDMENT

PROPOSED MATERIAL FINISHES

1 WALLS – WHITE PAINTED RENDER
2 WALLS – FLINT FINISH RETAINED
3 MAIN ROOF – EXISTING RED TILES
4 FLAT ROOF – GRAY FELT OR ASPHALT
5 WINDOWS – WHITE PVC-U FRAMES.
NOTES (g) - WINDOWS TO THE EAST ELEVATION FACING THE PASSAGEWAY TO HAVE OBSCURE GLASS AND NO OPENING LIGHTS BELOW 1700 FROM FINISHED FLOOR LEVEL.
(d) – FIRST FOOR WINDOWS TO FRONT ELEVATION TO BE DESIGNED TO MEET ACOUSTIC GUIDELINES AS SET OUT IN BS8233:2014
6 BAY WINDOW – TO BE REPLACED WITH NEW TIMBER COPY OF EXISTING
7 PATIO DOOR\WINDOW – WHITE PVC-U FRAME
8 FRONT DOOR TO SHOP – EXISTING DOOR REUSED
9 ENTRANCE DOOR TO MAISONETTE – WHITE PVC-U\COMPOSITE
10 JULIETTE BALCONY DOOR – EXISTING DOOR REUSED BUT REHUNG TO OPEN IN
11 ENTRANCE GATES – BLACK PAINTED GALVANISED STEEL
12 JULIETTE BALCONY – BLACK PAINTED GALVANISED STEEL
13 FACIAS – WHITE PLASTIC

ALL DIMENSIONS TO BE CHECKED ON SITE
DO NOT SCALE DRAWING EXCEPT FOR PLANNING PURPOSES

ADUR & WORTHING
PLANNING SERVICES

PLAN	AWDM/ 1811/18
DATE	12 APR 2019
VALID	