


EXISTING
FRONT ELEVATION
Scale 1:100



SIDE ELEVATION



REAR ELEVATION

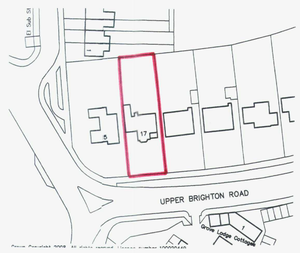

LOCATION PLAN
Scale 1:1250

No dimensions to be scaled from drawing except for planning purposes.

The contractor should check all dimensions on site.

It is the contractors responsibility to ensure compliance with Building Regulations.

C.D.M. Regs. 2007. The Client is advised of his responsibilities to appoint a Planning Supervisor under these Regs.
All works to comply with the C.D.M. Regs. 2007

The Party Wall Act. 1996 The property owner is advised of the requirements of the Act, & the requirement to serve a Party Wall Notice on any adjoining owners as required under the act.


REVISIONS:

A. 05.05.08 Rear extension added. Ground floor internal layout amended.
B. 24.07.08 Rear extension and internal layout revised.
C. 06.08.08 En-suite omitted to bedroom 3. Dormer window added.
D. 01.10.08 Garage and front entrance door handed. Internal layout to ground and first floors revised.
E. 03.10.08 Internal layout to ground floor amended.

WORTHING BOROUGH COUNCIL
- 3 OCT 2008
CONSENT GRANTED
SUBJECT TO CONDITIONS



PROPOSED
FRONT ELEVATION
Scale 1:100

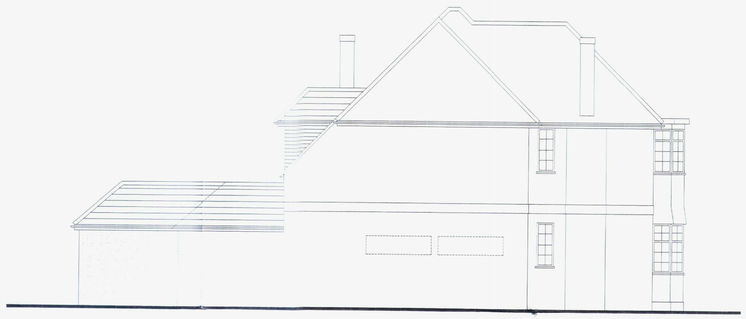

SIDE ELEVATION


SCHEDULE OF MATERIALS
WALLS - NEW RENDERED WALLS TO MATCH EXISTING
ROOF - NEW PLAIN CONCRETE ROOF TILES TO MATCH EXISTING
WINDOWS - NEW PVCU WINDOWS TO MATCH EXISTING
COLOUR WHITE




REAR ELEVATION




PART SIDE ELEVATION

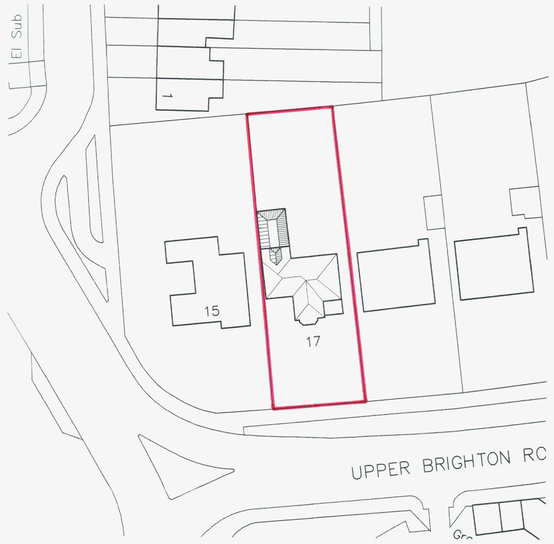


BLOCK PLAN
Scale 1:500

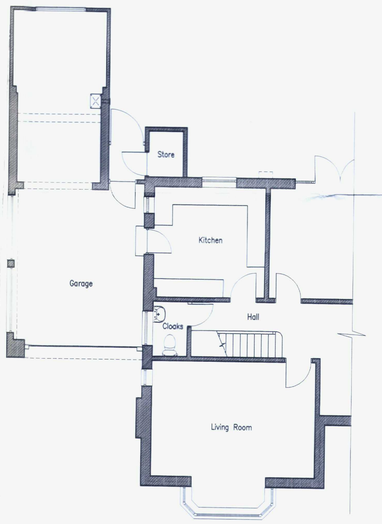


GROUND
EXISTING FLOOR PLANS
Scale 1:100

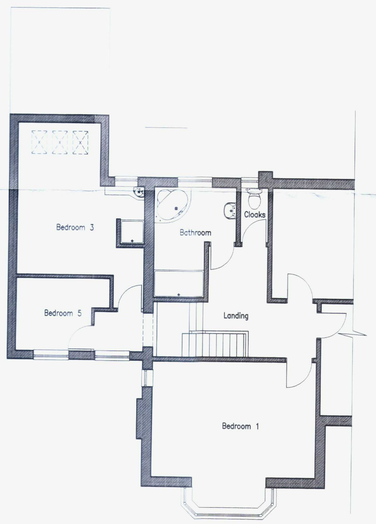

FIRST

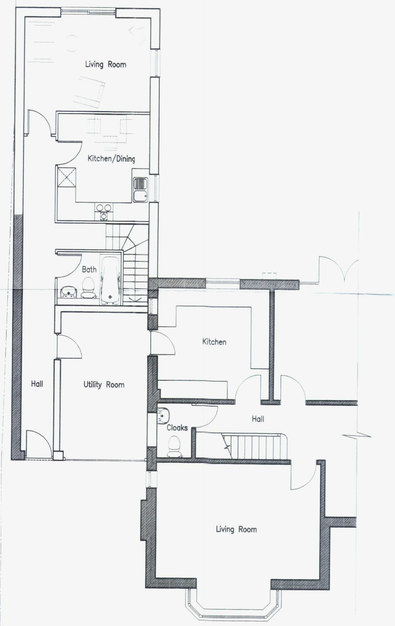

GROUND
PROPOSED FLOOR PLANS
Scale 1:100

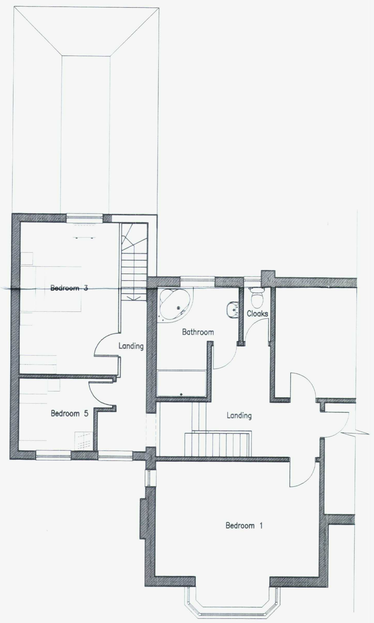

FIRST

ADCS
Architectural Design
Computer Services
17 Springfield Gardens
Offington
Worthing
West Sussex
BN13 2DF
Tel: 01903 260701
E-mail:
adcs@sky.com

WB 08 0841/Full

Client
MR A. & MRS TROULLOS

Project
NEW SIDE EXTENSION & ALTERATIONS
17 UPPER BRIGHTON ROAD
WORTHING
WEST SUSSEX BN14 9HY

Drawing
EXISTING & PROPOSED
FLOOR PLANS & ELEVATIONS

Scale	Date	Drawn
1:100	28.04.08	TP

Drawing No. 1151/P02 Revision E