




1 Ground Floor
1 : 50

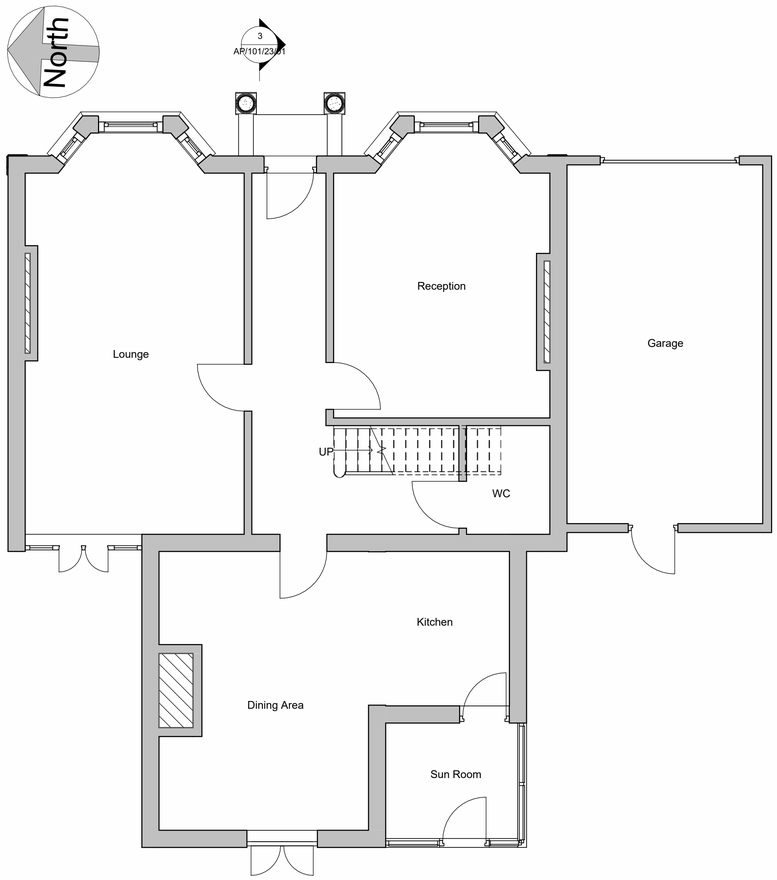

2 First Floor Level
1 : 50

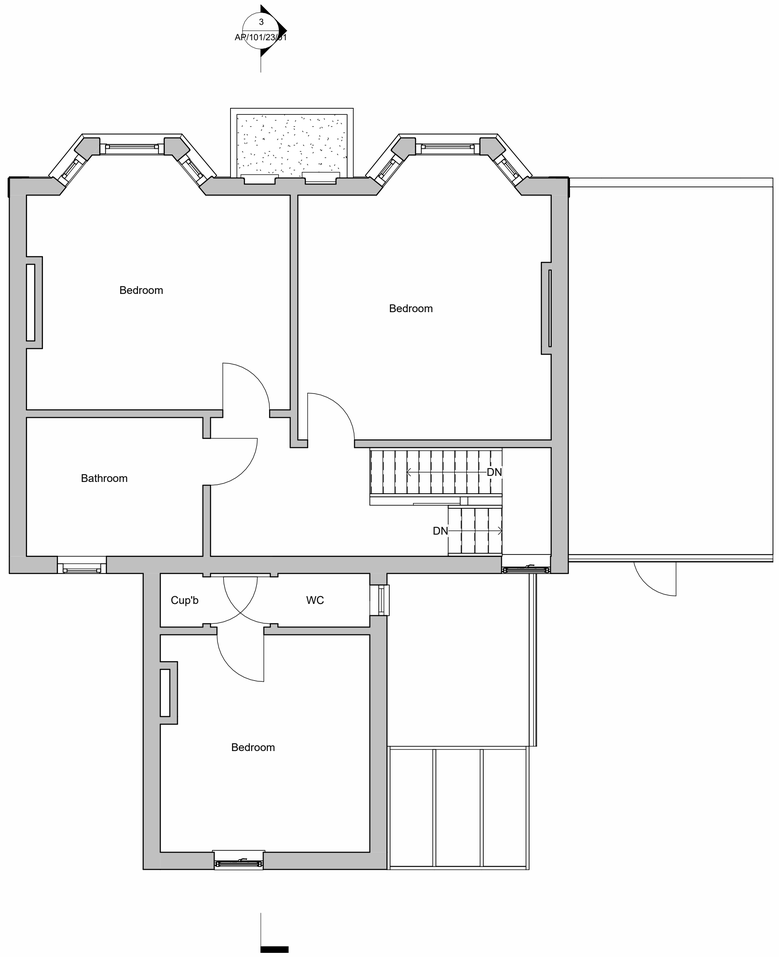

3 Section A-A
1 : 100

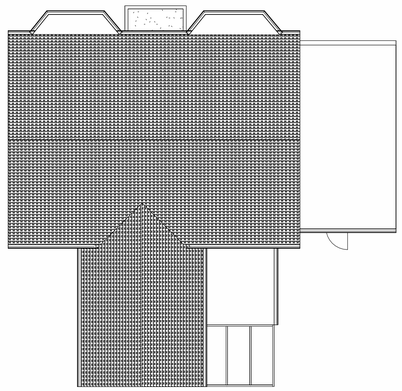


4 Roof Plan
1 : 100




5 Front Elevation (East)
1 : 100



6 Rear Elevation (West)
1 : 100

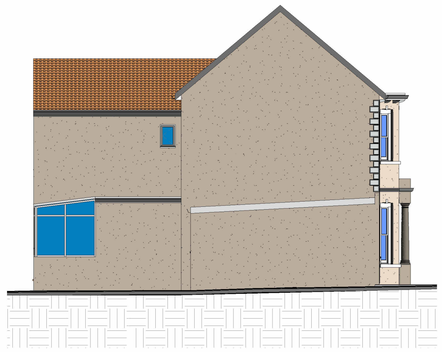

8 Side Elevation (South)
1 : 100

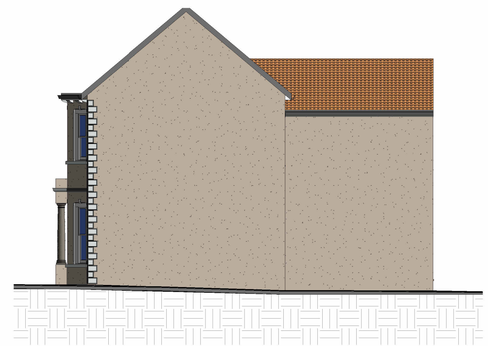

7 Side Elevation (North)
1 : 100

0m 1m 2m 3m 4m 5m
VISUAL SCALE 1:50 @ A1

0m 2m 4m 6m 8m 10m
VISUAL SCALE 1:100 @ A1

All dimension to be verified on site, any discrepencies to be reported to Designer prior to setting out or ordering of any materials.

This drawing has been produced for the specific client and project identified below and is not intended for use by any other person or for any other purpose.

This drawing is protected under The Copyright, Designs and Patents Act 1988.

Revisions

Client
Mr & Mrs Abbott

Project Address
15 Madeira Ave
East Worthing
Worthing
BN11 2AT

Project
Loft Conversion & Single Storey Rear Extension

Drawing Title
Existing Plans & Elevations

Drawing number
AP/101/23/01

Rev

Scale:
As indicated

Paper Size:
A1