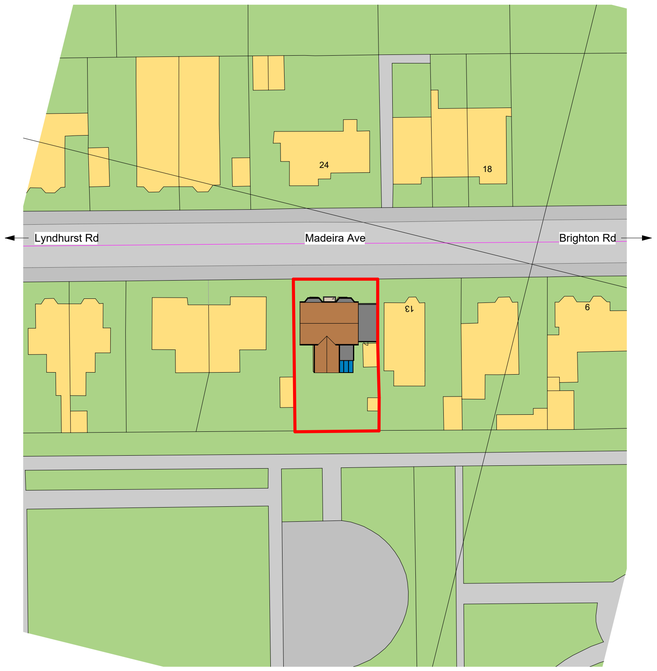



2 Site Plan

1 : 500

0m 10m 20m 30m 40m 50m

VISUAL SCALE 1:500 @ A1

North

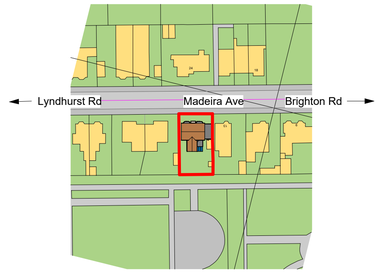

1 Location Plan

1 : 1250

0m 25m 50m 75m 100m 125m

VISUAL SCALE 1:1250 @ A1

All dimension to be verified on site, any discrepencies to be reported to Designer prior to setting out or ordering of any materials.

This drawing has been produced for the specific client and project identified below and is not intended for use by any other person or for any other purpose.

This drawing is protected under The Copyright, Designs and Patents Act 1988.

Revisions

Client

Mr & Mrs Abbott

Project Address

15 Madeira Ave
East Worthing
Worthing
BN11 2AT

Project

Loft Conversion & Single Storey Rear Extension

Drawing Title

Existing Site and Location Plan

Drawing number	Rev
AP/101/23/02	

Scale:	Paper Size:
As indicated	