
North


3
AP/101/23/03

1 Ground Floor
1 : 50

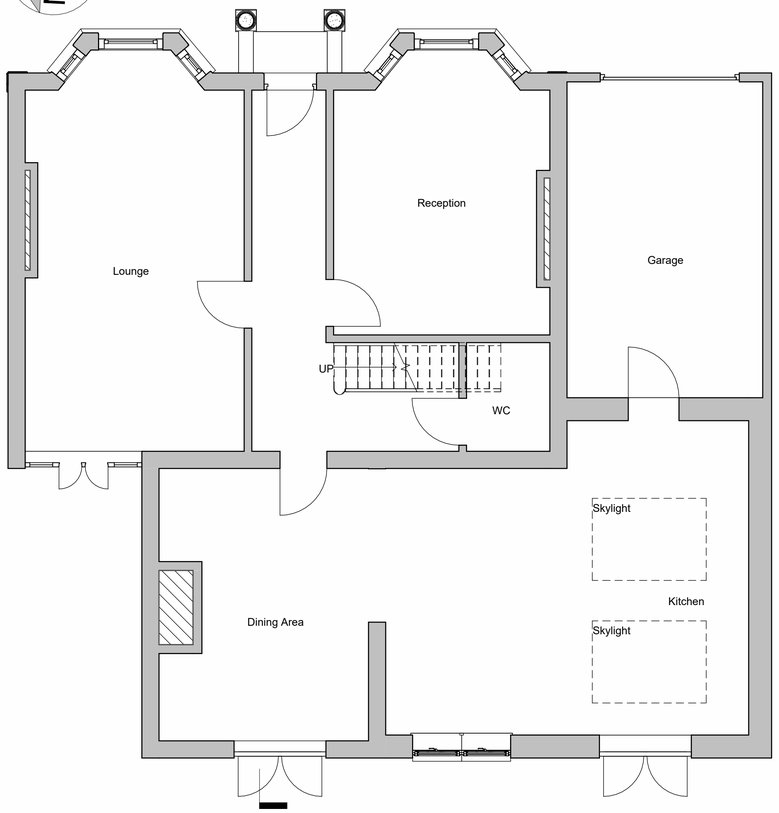


3
AP/101/23/03

2 First Floor Level
1 : 50

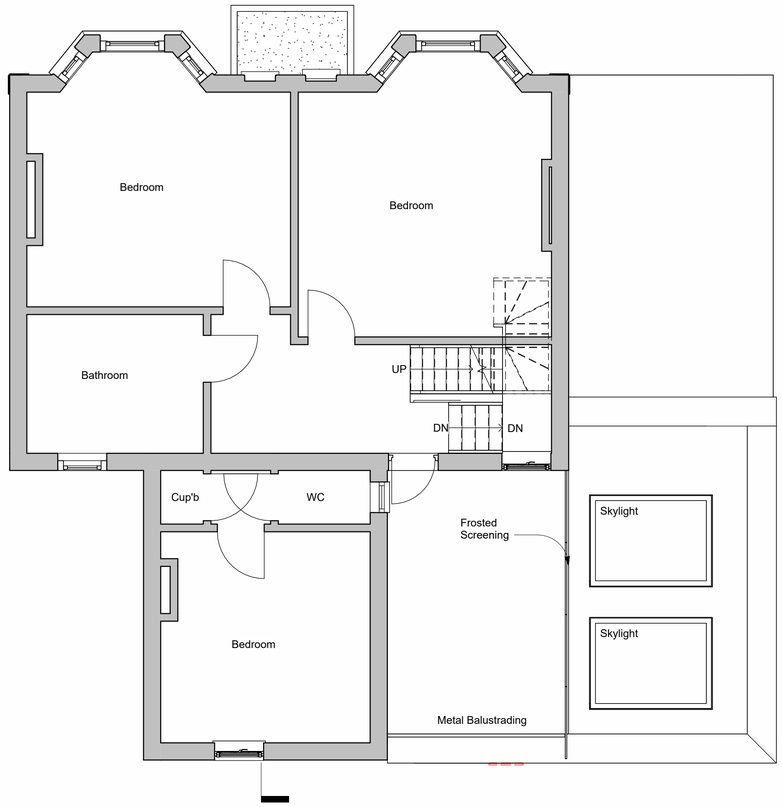

3
AP/101/23/03

9 Loft
1 : 50

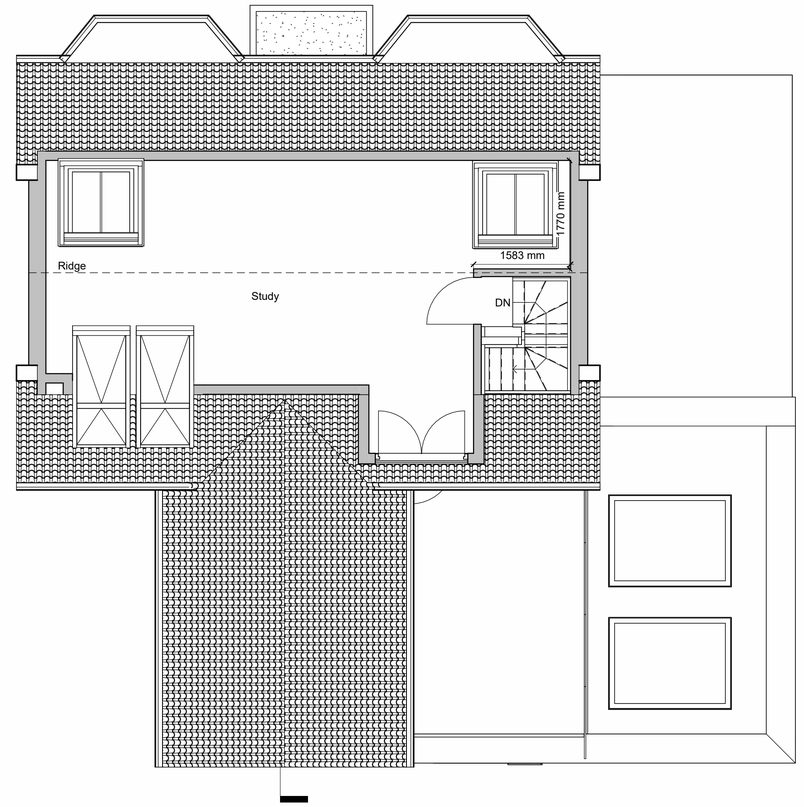




5 Front Elevation (East)
1 : 100




6 Rear Elevation (West)
1 : 100

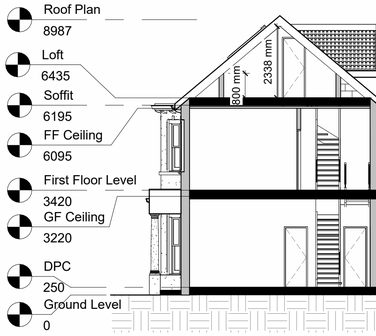


3 Section A-A
1 : 100



4 Roof Plan
1 : 200

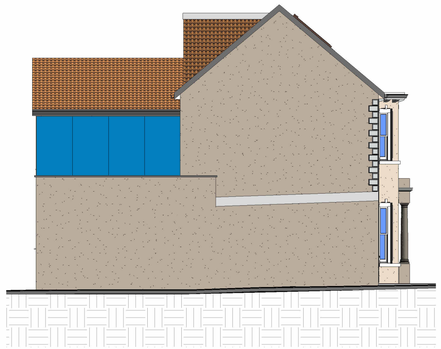

8 Side Elevation (South)
1 : 100

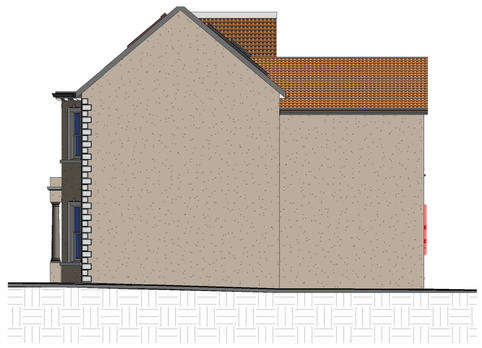

7 Side Elevation (North)
1 : 100

0m 1m 2m 3m 4m 5m

VISUAL SCALE 1:50 @ A1

0m 2m 4m 6m 8m 10m

VISUAL SCALE 1:100 @ A1

All dimension to be verified on site, any discrepencies to be reported to Designer prior to setting out or ordering of any materials.

This drawing has been produced for the specific client and project identified below and is not intended for use by any other person or for any other purpose.

This drawing is protected under The Copyright, Designs and Patents Act 1988.

Revisions

Client

Mr & Mrs Abbott

Project Address

15 Madeira Ave
East Worthing
Worthing
BN11 2AT

Project

Loft Conversion and Single Storey Rear Extension

Drawing Title

Proposed Plans and Elevations

Drawing number	Rev
AP/101/23/03	Rev_D

Scale:	Paper Size:
As indicated	A1