

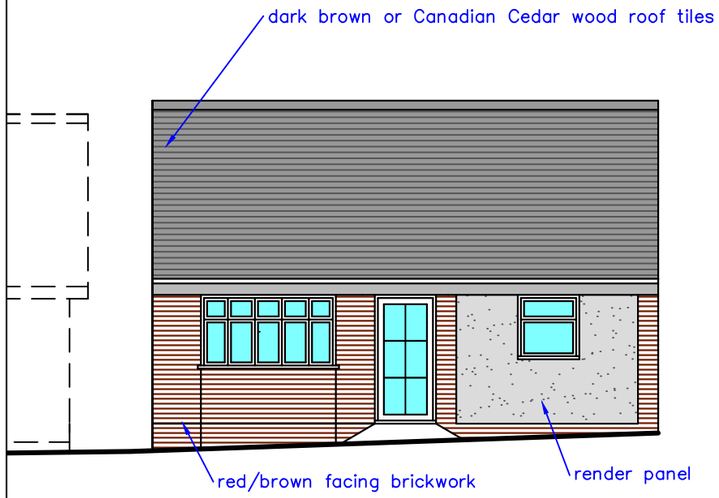


FRONT ELEVATION – SOUTH FACING

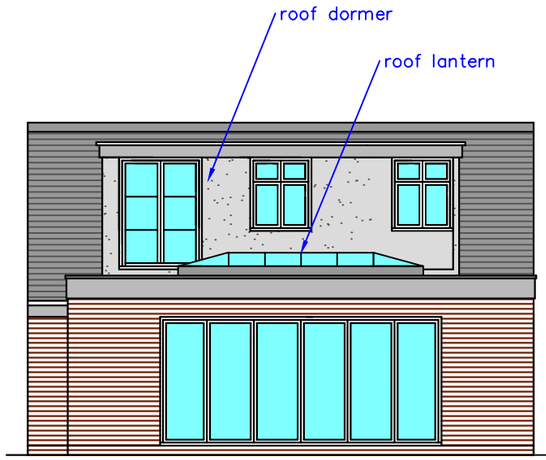

REAR ELEVATION – NORTH FACING

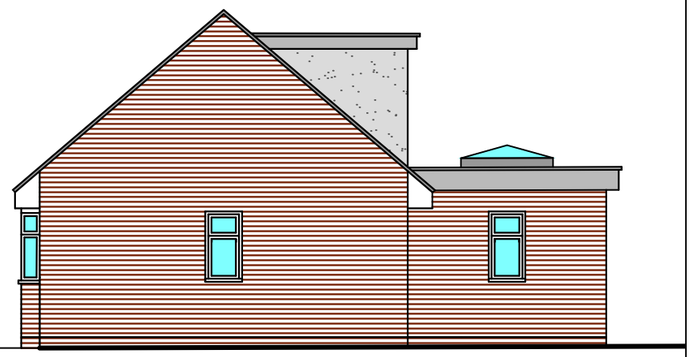


SIDE ELEVATION– EAST FACING

0m 1 2 3 4 5m


scale 1:100

National space standard compliant
2b/4p
(79sqm plus 2.0m built in storage)
Min head height 1.5m

85 sqm /915 sqft

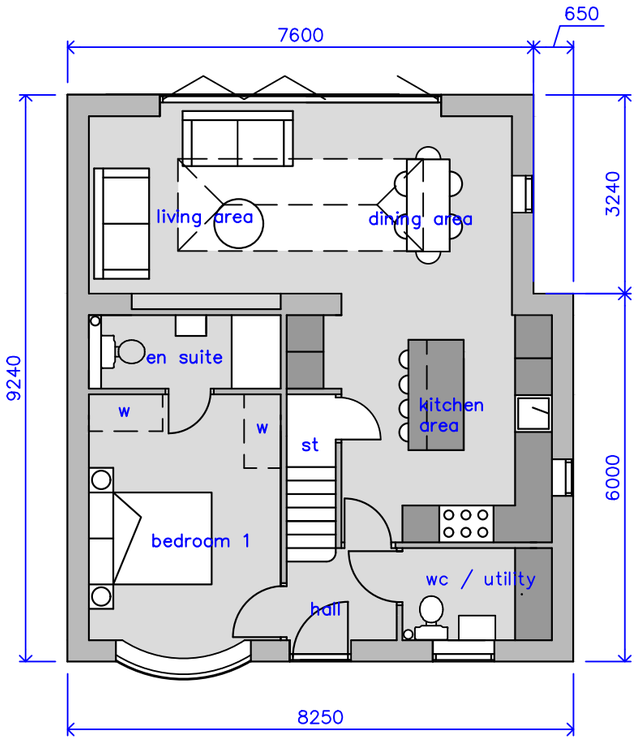


GROUND FLOOR PLAN

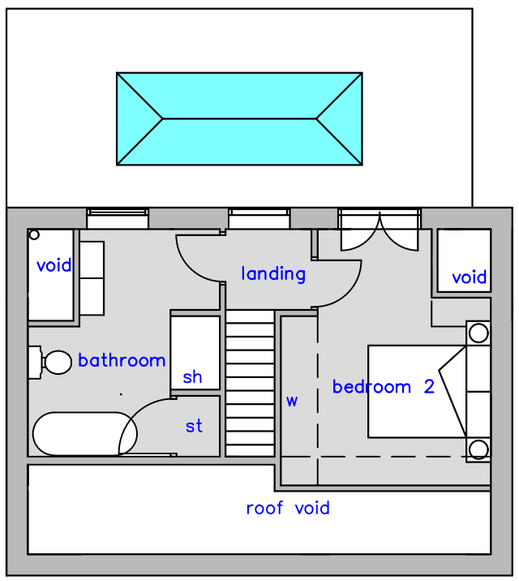

FIRST FLOOR PLAN

NORTH

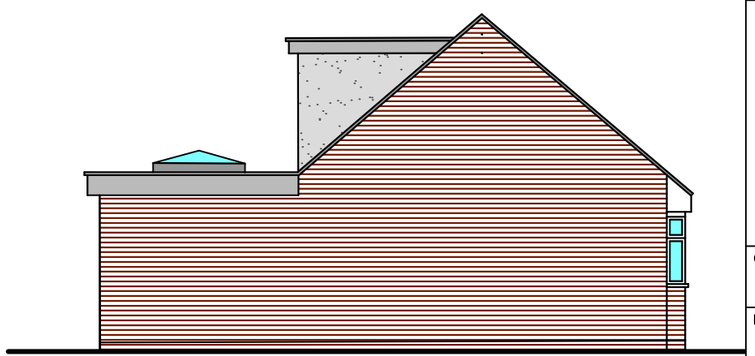

SIDE ELEVATION – WEST FACING

E 23325 Planning updates

D 12225 Planning updates

C 7125 client edits

B 121124 planning notes added

A 18924 material notes updated

REV	DATE	NATURE OF REVISION

REVISIONS

VILLAGE
DESIGN AND PLANNING
07444 875370
www.villagedesignandplanning.co.uk

CLIENT
Hyett Developments Limited

PROJECT
Proposed Dwelling adjoining
8 Holmbush Close
Shoreham–by–Sea
BN43 6TT

DRAWING TITLE
PROPOSED
PLANS AND ELEVATIONS

DRAWN BY	DRAWING NO	
MCC	PROP 1	
SCALE	DATE	REVISION
1:100 @ A3	14.8.24	E