Do Not Scale. All dimensions and conditions are to be checked on site prior to preparing drawings or commencing any work. © This drawing is the property of JDRM Architectural Design LLP and protected by the Copyright, Designs and Patents Act, 1988

KEY

WALLS TO BE DEMOLISHED

EXISTING WALLS TO BE RETAINED

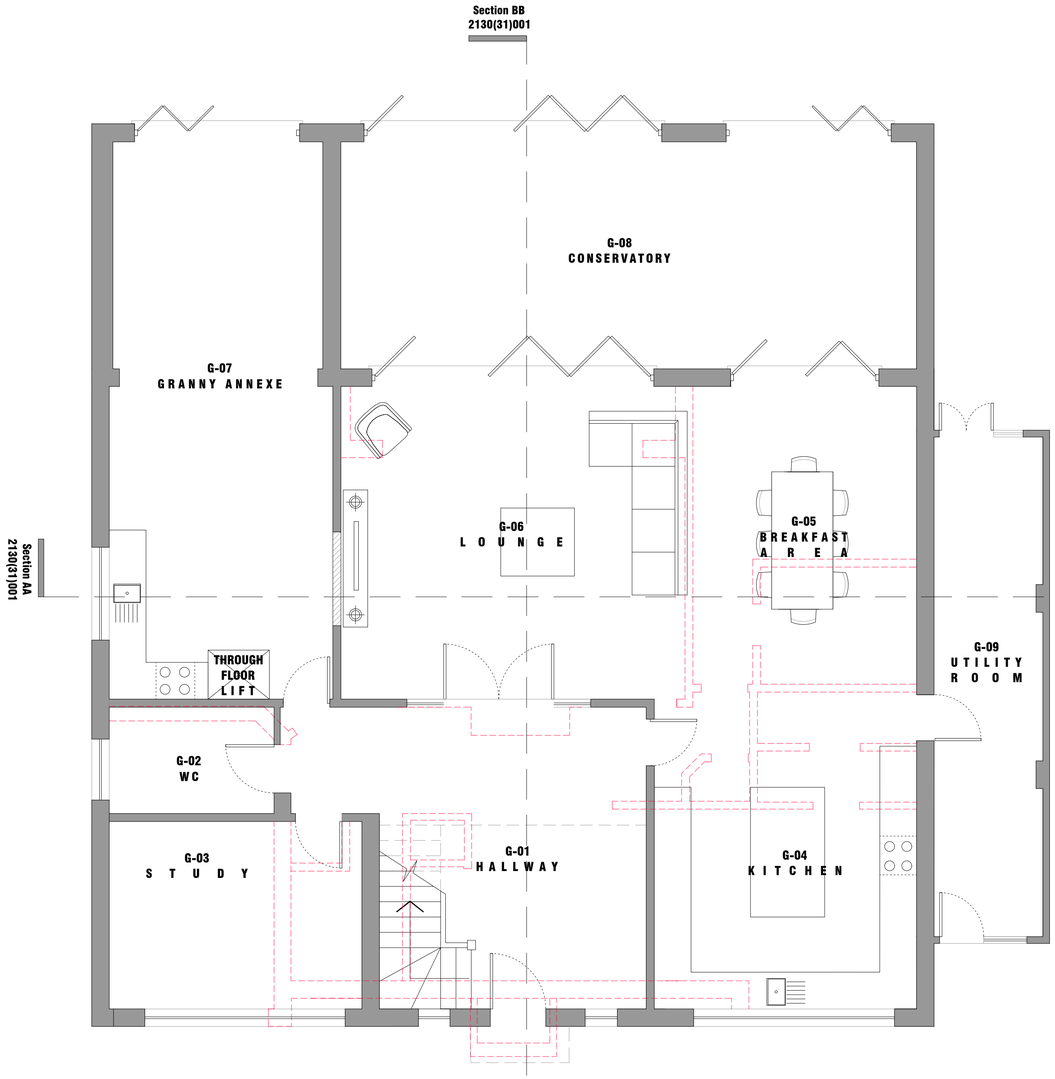

P01 GROUND FLOOR PLAN 1:50
PROPOSED

0 0.5 1.0 2.0 3.0 4.0 5.0
Scale in metres

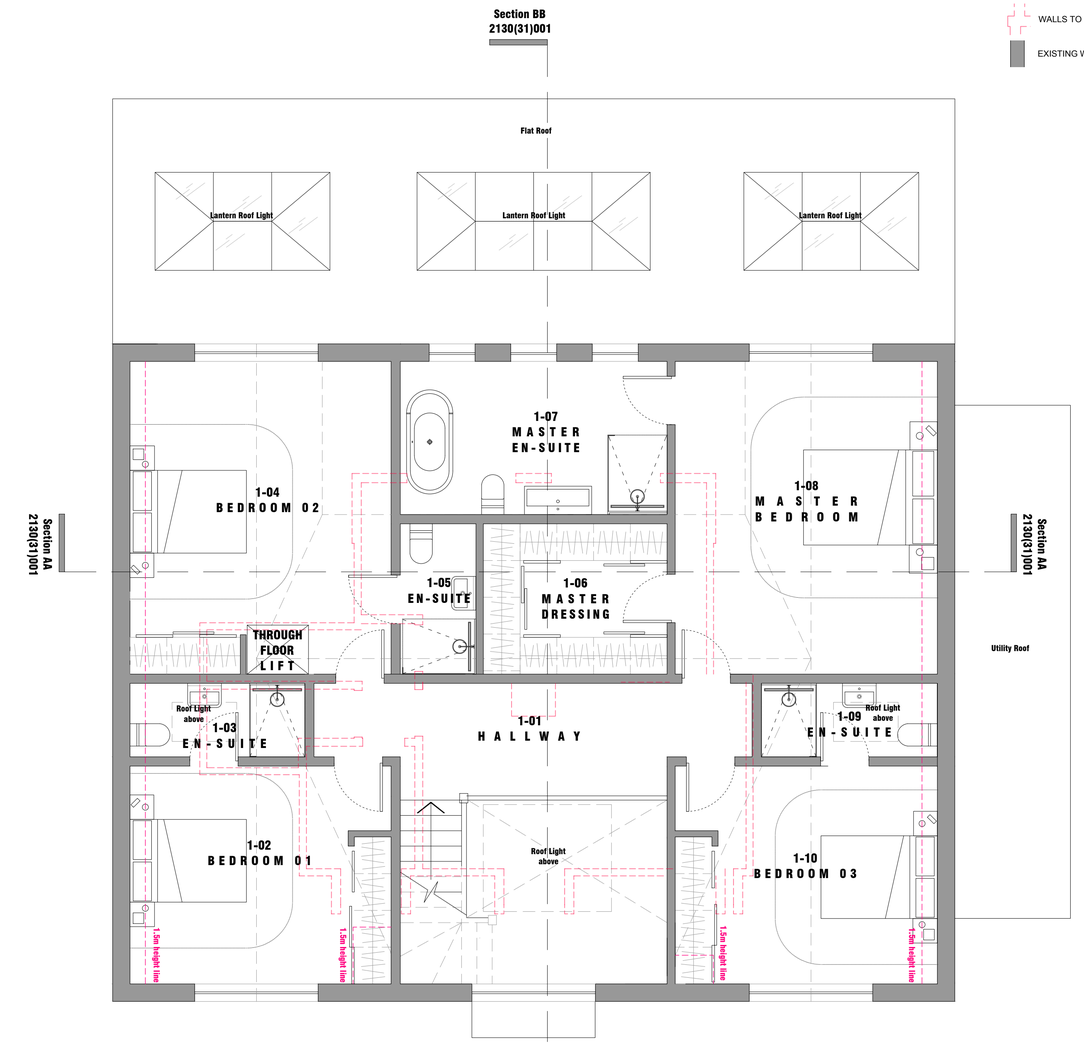

P02 FIRST FLOOR PLAN 1:50
PROPOSED

0 0.5 1.0 2.0 3.0 4.0 5.0
Scale in metres

/ 07.12.2020 ISSUE FOR APPROVAL RM JD

Rev: Date: Notes: Drawn: Checked:

Project:
SHEARINGS, THE STREET
SHOREHAM-BY-SEA
PETER HUDSON

JDRM Architectural Design LLP

drawing number: **2130(21)101** rev: /

PROPOSED PLANS
GROUND + FIRST FLOOR

SCALE 1:50 @ A1

Issued for:
APPROVAL

Drawn by: RM
Checked by: JD

STUDIO 8 | BEACONSFIELD STUDIOS | 25 DITCHLING RISE | BRIGHTON | BN1 4QL
w w w . j d r m a r c h i t e c t u r e . c o m