REVISIONS				
ZONE	REV.	DESCRIPTION	DATE	APPROV.
	2A	SCALE AND FLOOR PLAN ADDED	27/4/2024	
	2B	drawing error	29/4/24	

FENCES HAVE BEEN REMOVED FOR CLARITY ON DRAWING

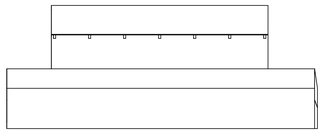

NORTH-EAST VIEW
scale 1:100

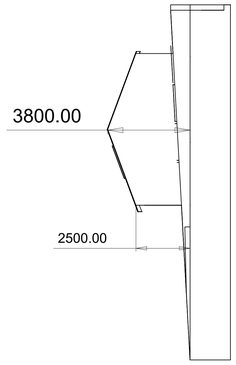

NORTH-WEST VEIW
Scale 1:100

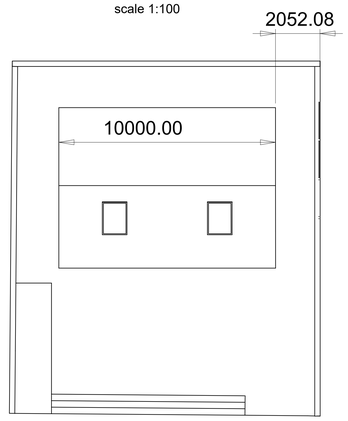

PLAN VEIW
scale 1:100

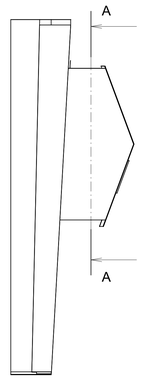

SOUTH-EAST VIEW
scale 1:100

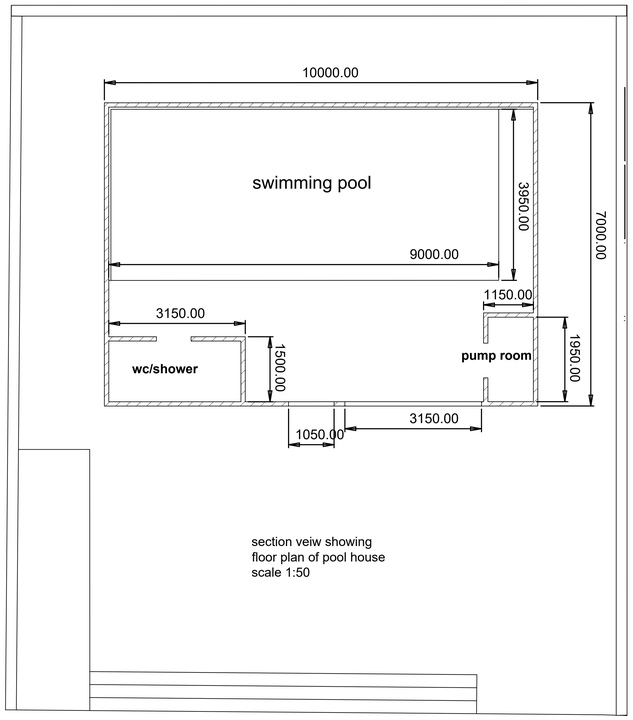

section veiw showing
floor plan of pool house
scale 1:50

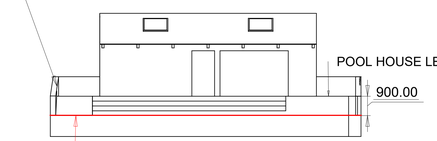

SOUTH-WEST VIEW
scale 1:100

0 5m 10m

SCALE 1:100

0 5m 10m

SCALE 1:50

	NAME	DATE	SIG.	
DRAWN	CB	26/4/2024		POOL HOUSE
DESIGN				
CHECKED				
APPROVED				SIZE A1 REV. 2A DWG. No. CB0002-20
SURF. TEXTURE		OVERALL TOL.		SCALE SHEET 1 OF 1 SHEETS