REVISIONS				
ZONE	REV.	DESCRIPTION	DATE	APPROV.
	2A	SCALE ADDED	27/4/2024	
	2b	drawing error	29/4/2024	

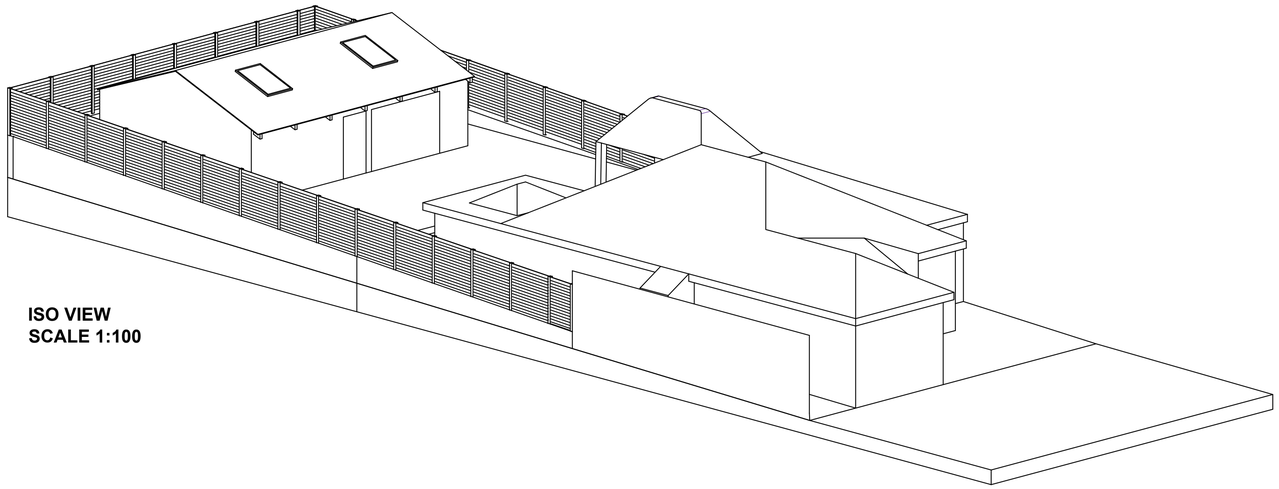

ISO VIEW
SCALE 1:100

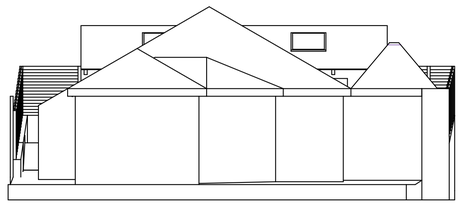

VIEW FROM FRONT OF HOUSE
scale 1:100

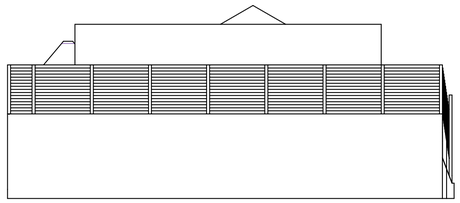

VEIW FROM BACK OF HOUSE
scale 1:100

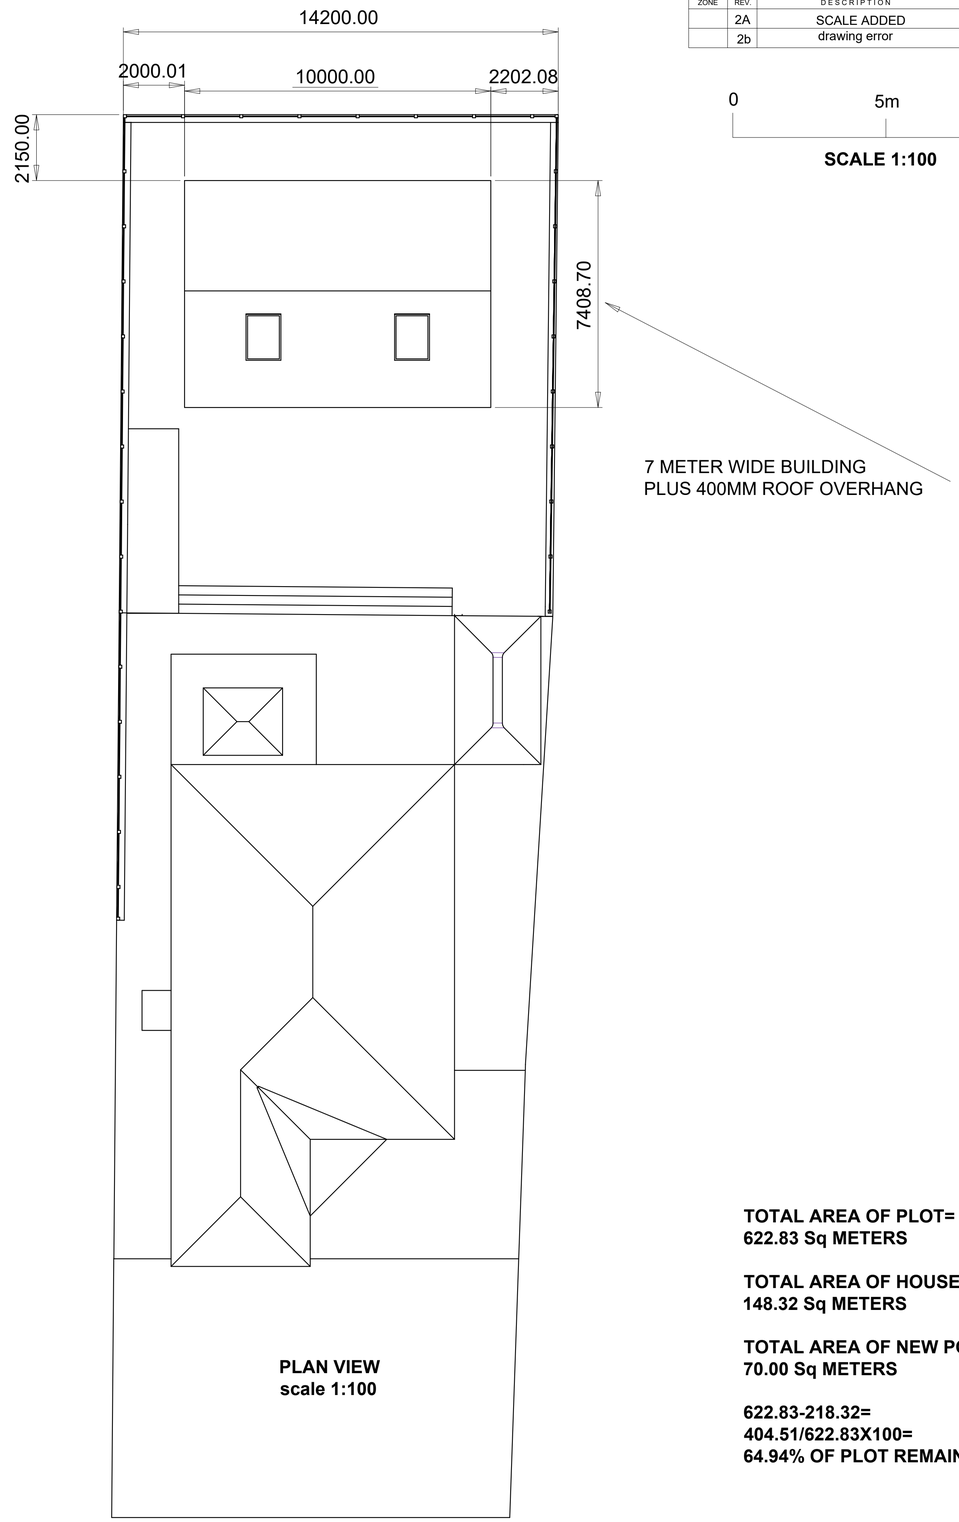

PLAN VIEW
scale 1:100

SCALE 1:100

TOTAL AREA OF PLOT=
622.83 Sq METERS

TOTAL AREA OF HOUSE=
148.32 Sq METERS

TOTAL AREA OF NEW POOL HOUSE =
70.00 Sq METERS

622.83-218.32=
404.51/622.83X100=
64.94% OF PLOT REMAINING

	NAME	DATE	SIG.	
DRAWN	CB	26/4/2024		
DESIGN				SITE DRAWING OVERVIEW
CHECKED				
APPROVED				SIZE A1 REV. 2A DWG. No. CB0003-30
SURF. TEXTURE		OVERALL TOL.		SCALE SHEET 1 OF 1 SHEETS