THIS DRAWING IS THE PROPERTY OF MATTHEWS ARCHITECTURAL PRACTICE LTD AND MUST NOT BE DIVULGED TO ANYONE, COPIED OR REPRODUCED, OR USED FOR MARKETING, ADVERTISING OR PROMOTION WITHOUT THE EXPRESS PERMISSION OF MATTHEWS ARCHITECTURAL PRACTICE LTD.

ALL DIMENSIONS ARE TO BE CHECKED ON SITE. CONTRACTORS MUST VERIFY ALL DIMENSIONS ON SITE BEFORE SETTING OUT, COMMENCING WORK OR PREPARING SHOP DRAWINGS. ANY DISCREPANCIES ON THIS DRAWING TO BE REPORTED IMMEDIATELY FOR CLARIFICATION.

PLEASE NOTE: FIRST FLOOR AND LOFT SPACE WERE NOT SURVEYED

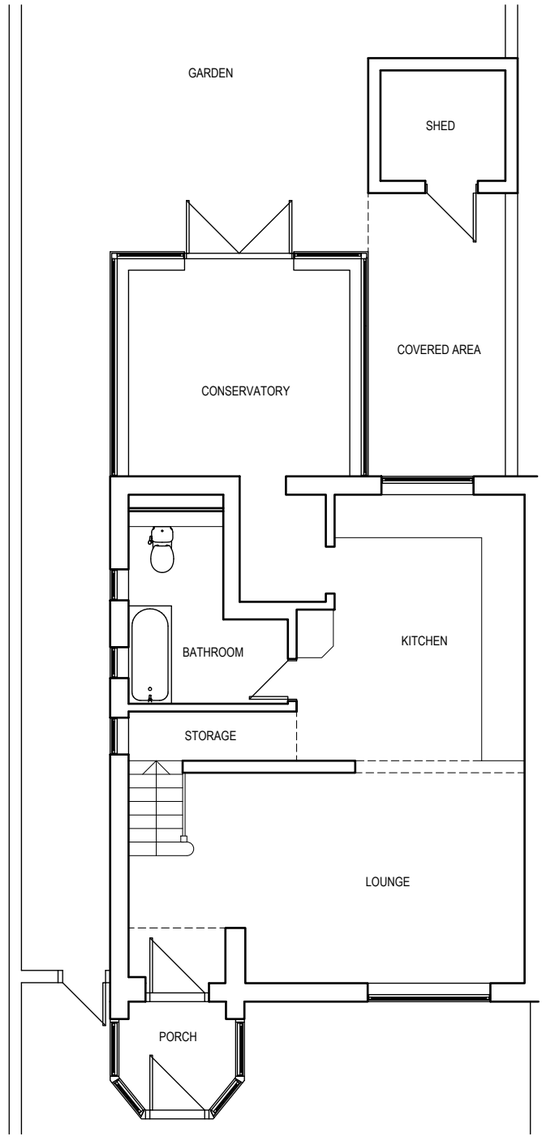

EXISTING GROUND FLOOR PLAN
SCALE 1:100

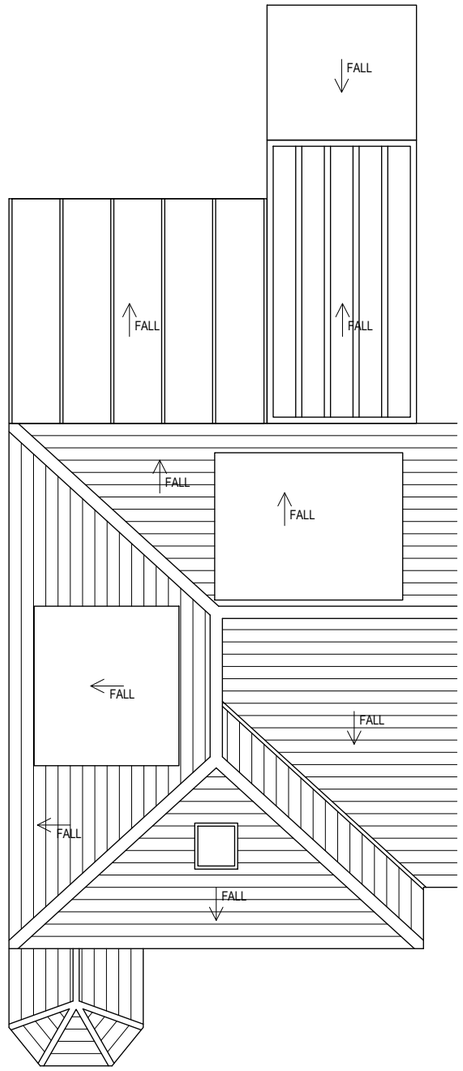

EXISTING ROOF PLAN
SCALE 1:100

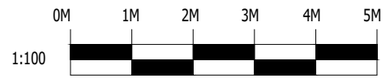

Rev	Description	Date

Client
MARCUS EVEREST

Job title
REAR EXTENSION
29 LOOSE LANE, SOMPTING, BN15 0BL

Drawing title
EXISTING PLANS

Scale	Date	Drawn
1:100@A3	23-05-19	CM

MAP
Matthews Architectural Practice Ltd
Website - mapltd.design
Facebook - @mapltd.design
Email - craig@mapltd.design

Drawing No
1006-002