
AMENDMENT


ADUR & WORTHING PLANNING SERVICES	
PLAN	AWDM/0642/19
~~DATE VALID~~	Rec: 10/9/19

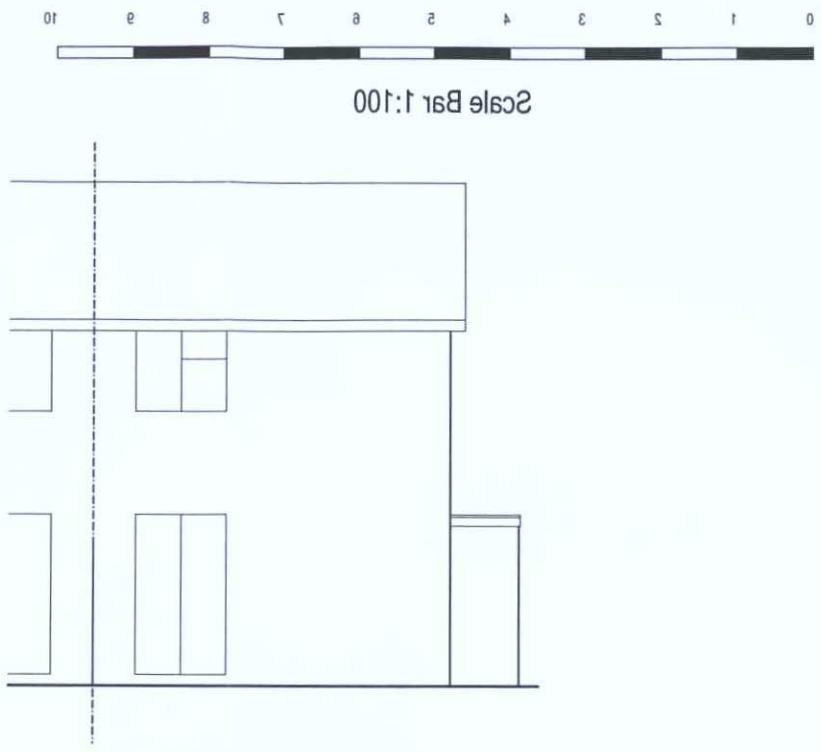


EXISTING EAST ELEVATION 1:100



EXISTING NORTH ELEVATION 1:100

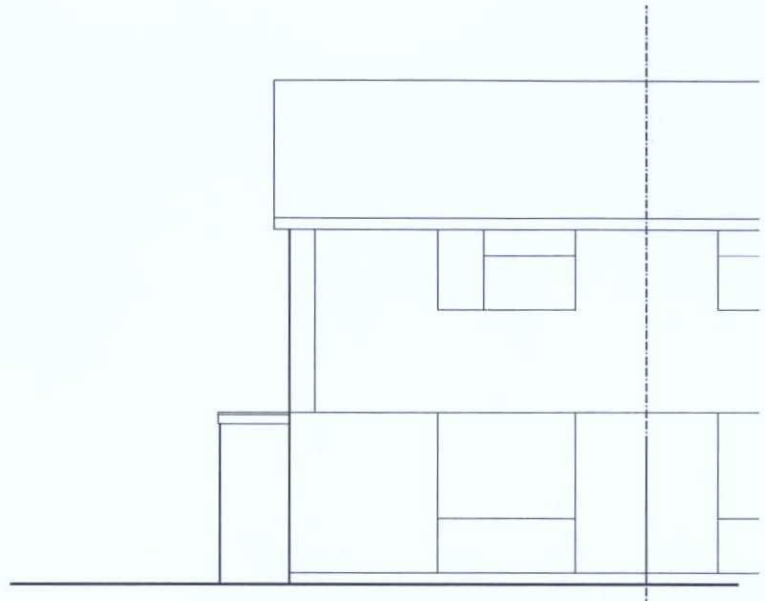


EXISTING SOUTH ELEVATION 1:100

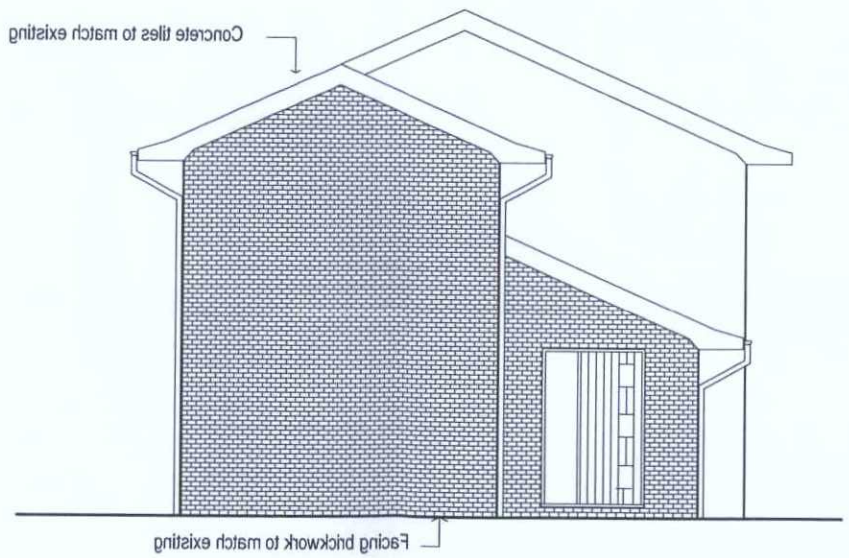

PROPOSED EAST ELEVATION 1:100



PROPOSED NORTH ELEVATION 1:100

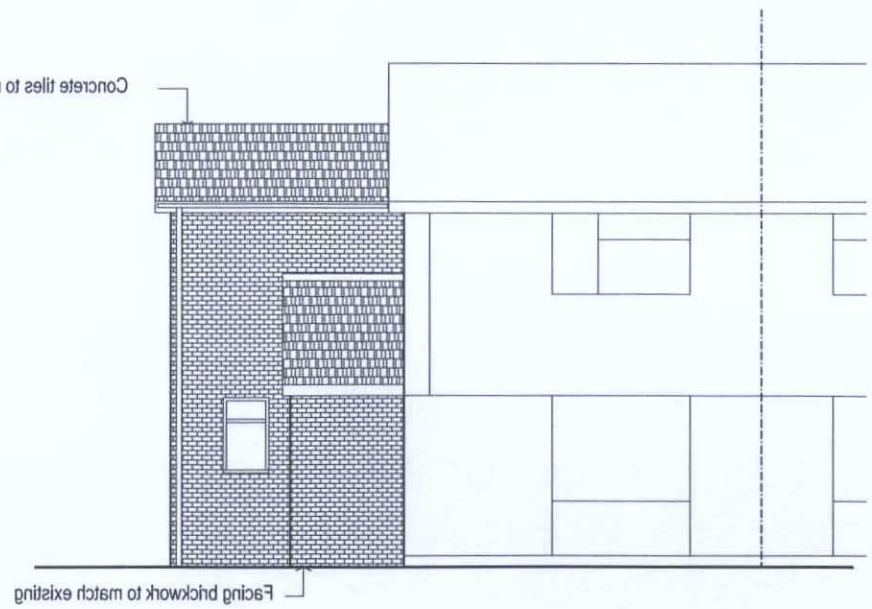

PROPOSED SOUTH ELEVATION 1:100

ARW Design	DRAWING TITLE: ELEVATIONS PROJECT: TWO STOREY SIDE EXTENSION & NEW PORCH TO REPLACE EXISTING	LOCATION: 1, SOUTHVIEW CLOSE, SOUTHWICK, BN42 4TX CLIENT: B. DONOGHUE	SCALE: AS NOTED @ paper size A3 DATE: MARCH 2019	DRAWN: ARW	DRAWING NO: 4415/3 REVISION: A

ARW Design 89, SOUTH STREET, TARRING, WORTHING, WEST SUSSEX, BN14 7NG. T: +44(0)1903234197 M: +44(0)7771851222 E: Arwsedan1@aol.com THIS DRAWING REMAINS THE COPYRIGHT OF ARW Design & SHALL NOT BE COPIED IN ANY FORMAT WITHOUT SPECIFIC APPROVAL IN WRITING