VRM Design 88 SOUTH STREET, TARRING, WORTHING, WEST SUSSEX, BN14 7HD. T: ++44(0)1903534181 M: ++44(0)7711821555 E: vmessey1@aol.com
THIS DRAWING REMAINS THE COPYRIGHT OF VRM Design & SHALL NOT BE COPIED IN ANY FORMAT WITHOUT SPECIFIC APPROVAL IN WRITING


VRM Design	PROJECT: TWO STOREY SIDE EXTENSION & NEW PORCH TO REPLACE EXISTING DRAWING TITLE: FIRST FLOOR PLANS	CLIENT: B. DONOGHUE LOCATION: 1 SOUTHVIEW CLOSE, SOUTHWICK, BN43 6TX	DATE: MARCH 2019 SCALE: AS NOTED @ paper size A3	DRAWN: VRM	DRAWING NO: AA1215 REVISION: A

GENERAL


This drawing to be read in conjunction with Construction Notes ref:- CAA112 & Structural Engineers Design Details
Contractor to verify all dimensions and angles etc on site prior to work commencing.
Structural dimensions where applicable to be checked on site prior to manufacture.
All parts of structure that are inaccessible including underground and timber have not been inspected and may need to be exposed where identified by structural engineer or building control for analysis where taking additional load.
All services including electrical,plumbing & heating etc to clients instructions.

The client is reminded of his or her application under the Construction (Design & Management) Regulations 2015 particularly to appoint (in writing) a main contractor who will take over the project management responsibilities on behalf of the client throughout the construction phase where required to do so under the legislation
The property owner is reminded of the requirement to serve a Party Structure Notice on any adjoining property owner should they need to do so under the requirements of the Party Wall etc Act 1996

EXISTING FIRST FLOOR PLAN 1:100

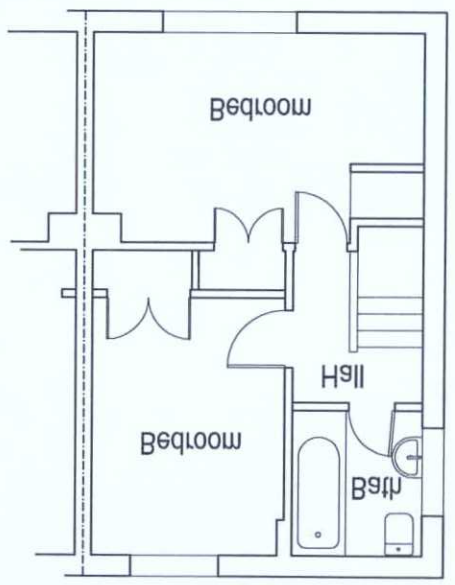

PROPOSED FIRST FLOOR PLAN 1:100

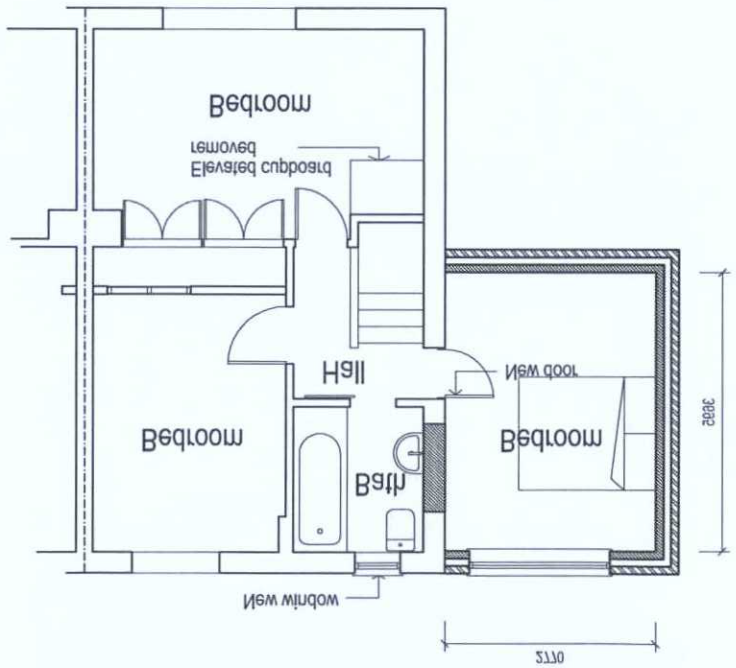

Scale Bar 1:100

0 1 2 3 4 5 6 7 8 9 10

PLANNING SERVICES ADUR & WORTHING	
PLAN	AWDM\0795\19
~~DATE~~ AMEND	Issue: 10/9/19

AMENDMENT