





GROUND FLOOR PLAN; EXISTING

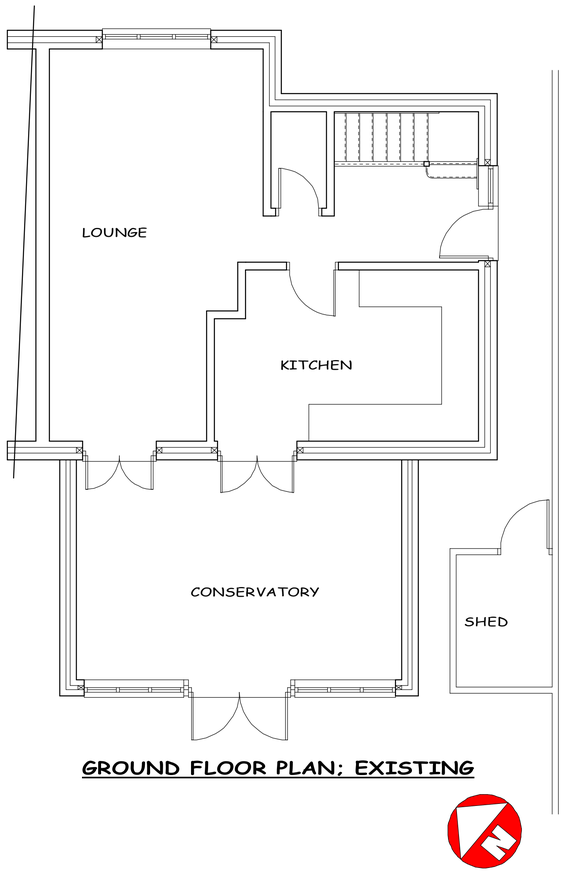


FIRST FLOOR PLAN; EXISTING

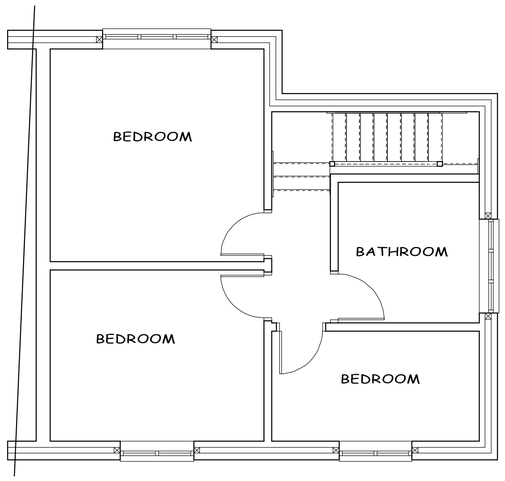

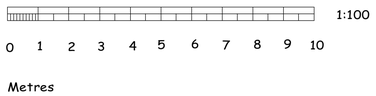

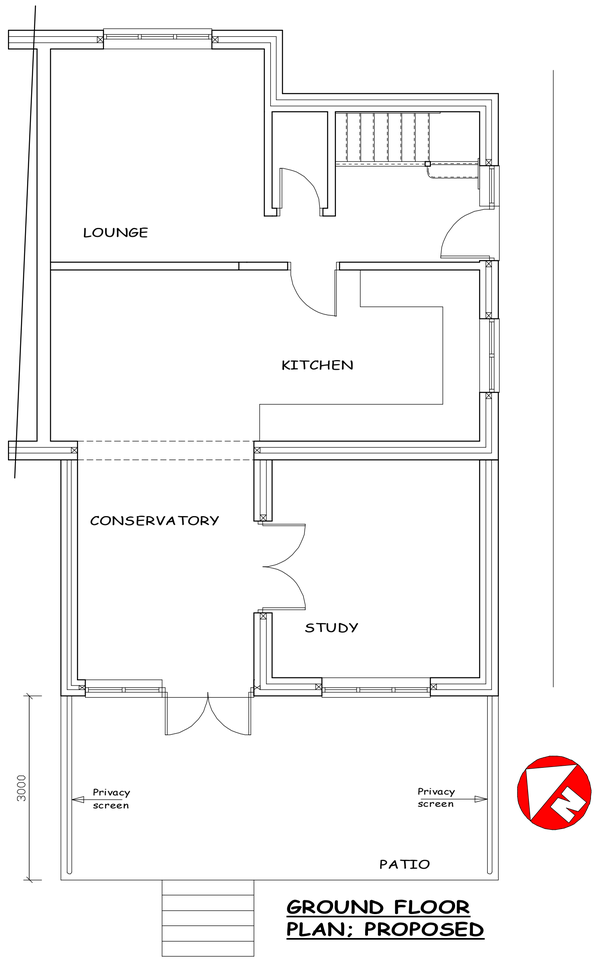


GROUND FLOOR PLAN; PROPOSED

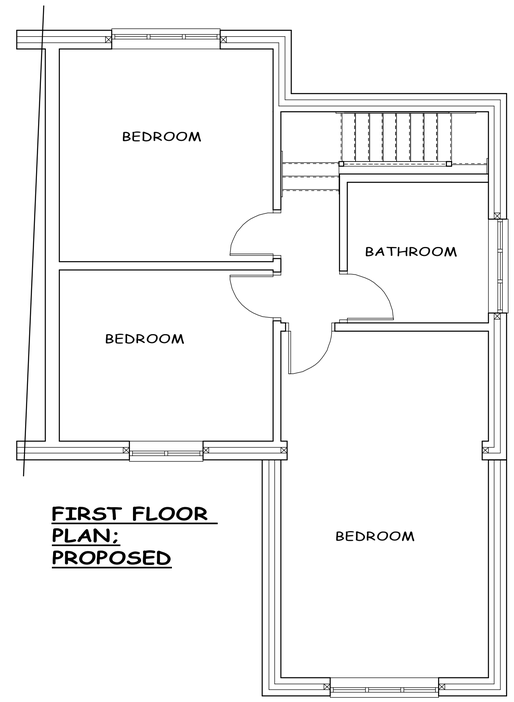


FIRST FLOOR PLAN; PROPOSED



SOUTH WEST

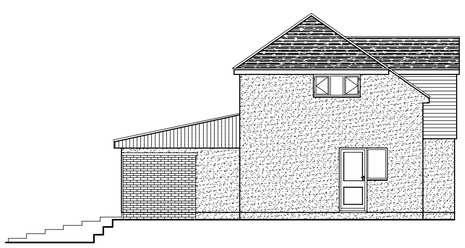

SOUTH EAST

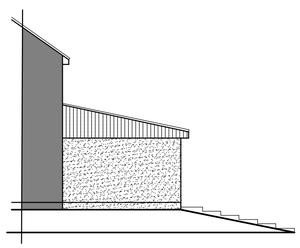


NORTH WEST


ELEVATIONS; EXISTING



SOUTH WEST

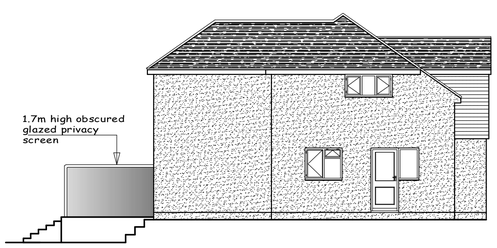


SOUTH EAST

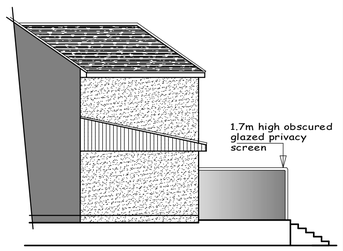

NORTH WEST


ELEVATIONS; PROPOSED

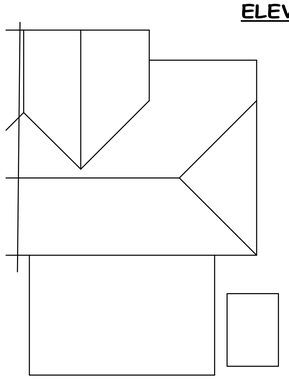

ROOF PLAN; EXISTING

NOTES

1. All new walls to match existing.
2. New roof tiling to match existing.
3. New windows to be double glazed units in UPVC frames all to match existing.
4. All dimensions are to be checked on site.
5. This drawing is for planning purposes only.

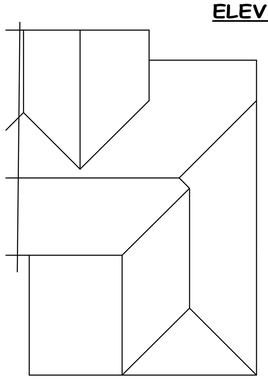

ROOF PLAN; PROPOSED

Rev D	Privacy Screens added to Patio	20/08/20
Rev C	North point added	09/07/20
Rev B	Extension width revised patio and window added	07/07/20
Rev A	Extension reduced in size	18/05/20

Upton Design Consultancy Ltd
Chris Upton
8 Gladstone Road, Burgess Hill,
West Sussex, RH15 0QQ
01444 870095
e-mail: uptondesigns@btinternet.com
www.uptondesigns.co.uk

PROPOSED TWO STOREY REAR EXTENSION AT 83 DOWNSWAY, SOUTHWICK.

PLANS, ELEVATIONS AND DETAILS

SCALE: 1:50, 1:100 at A1	DATE: 26/02/20
DRAWING No. 1109/01D	