DO NOT SCALE FROM THIS DRAWING

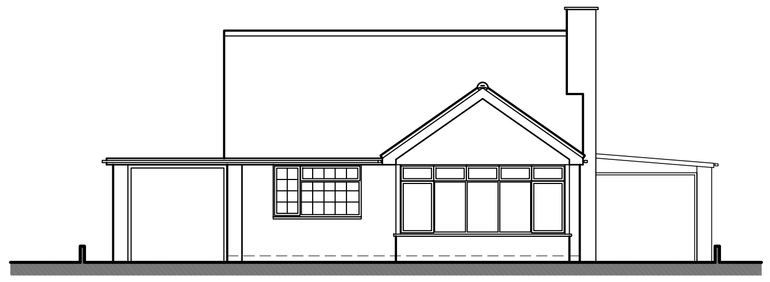

West Elevation

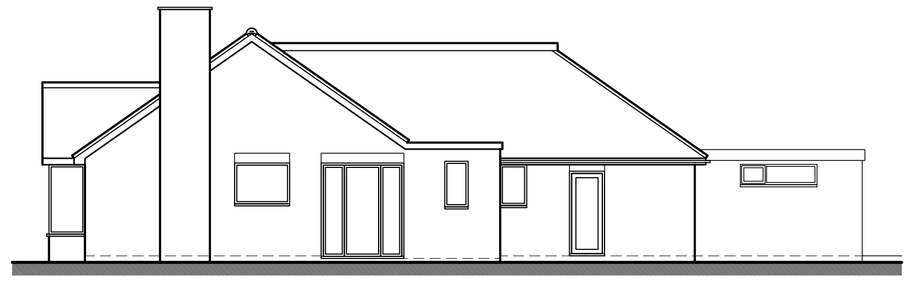

South Elevation

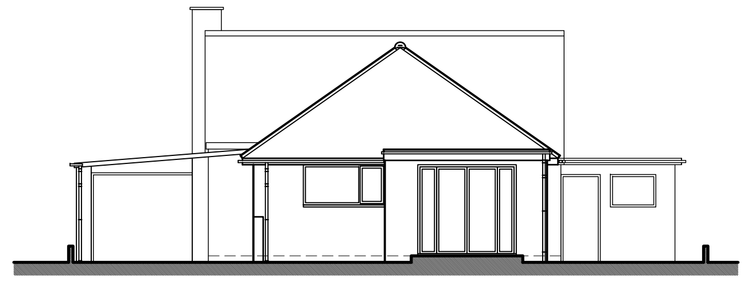

East Elevation

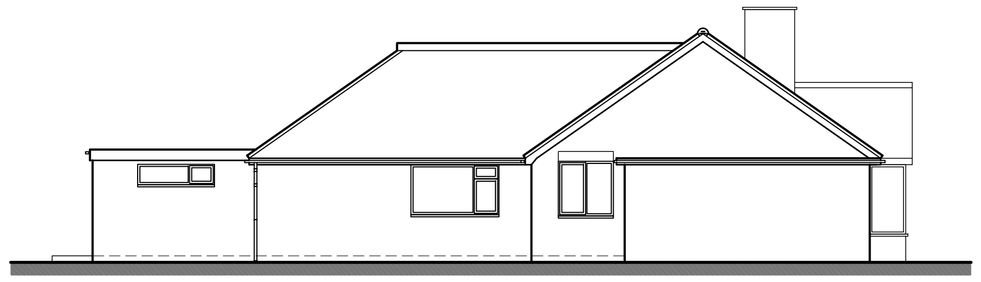

North Elevation

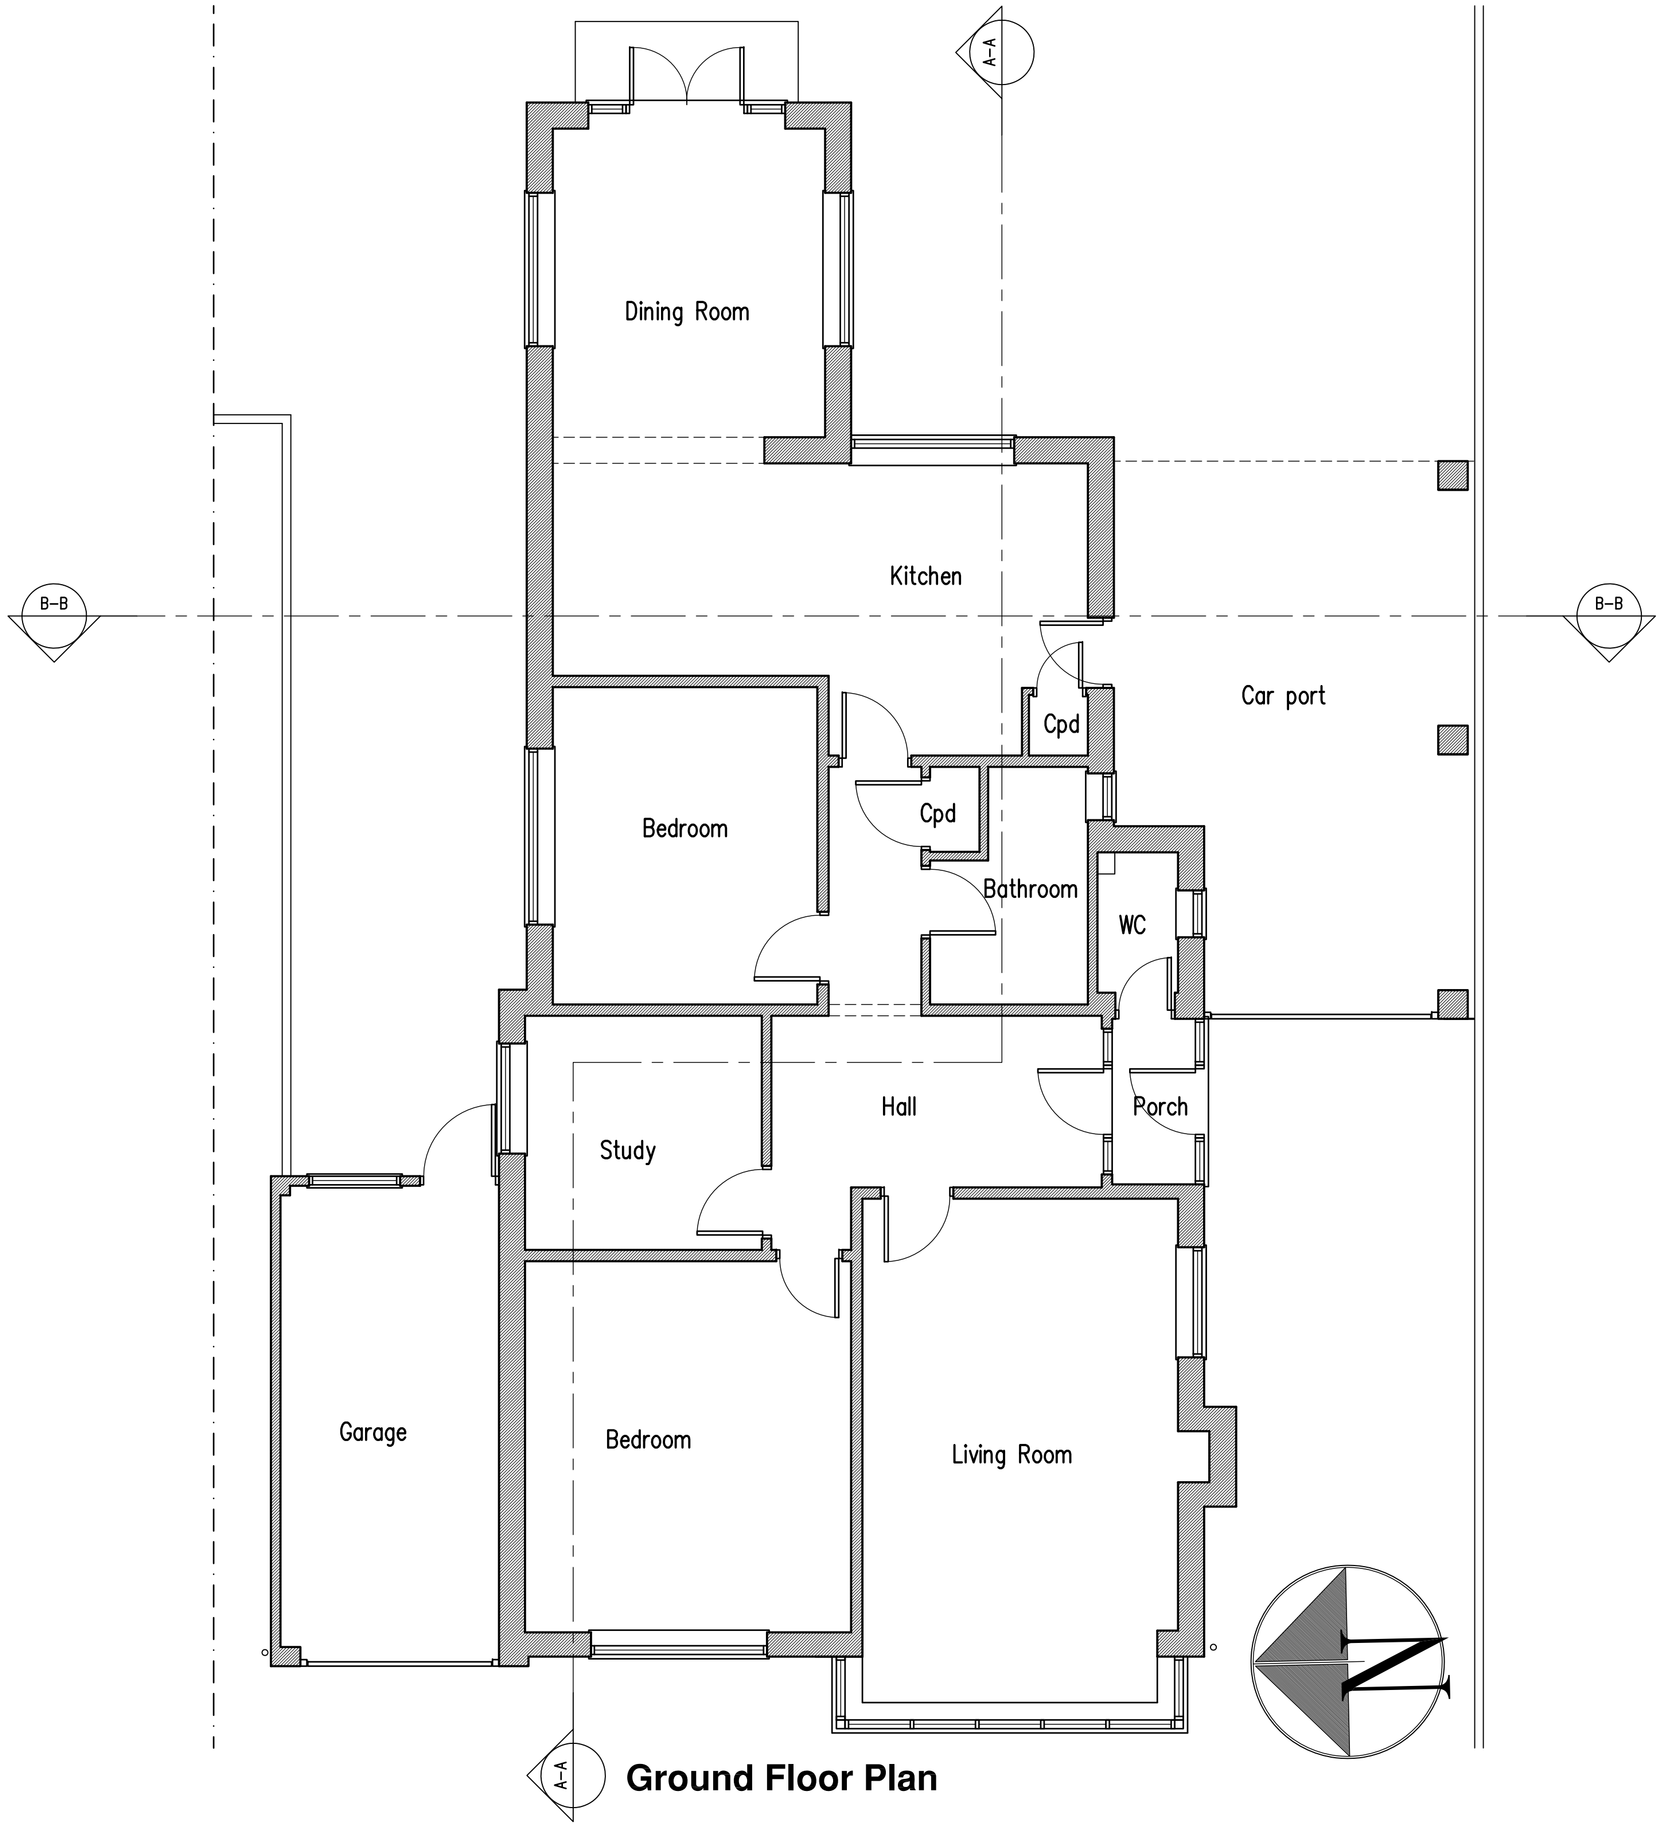

Ground Floor Plan

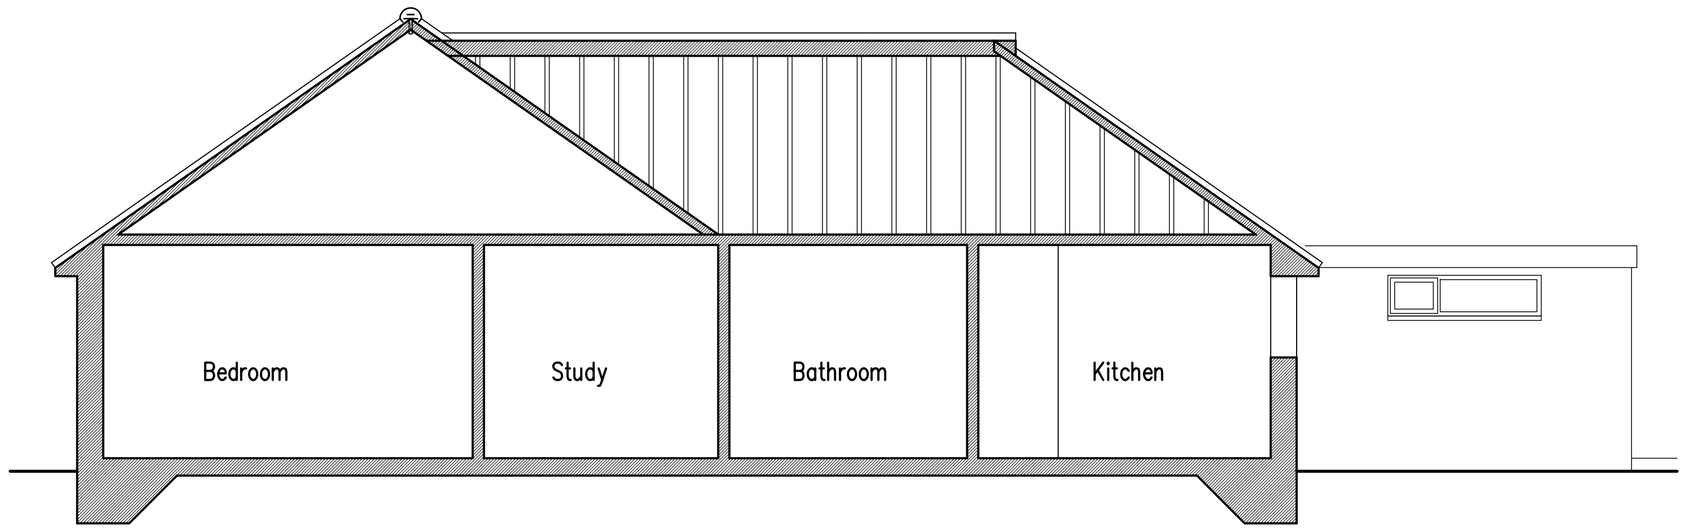

Section A-A

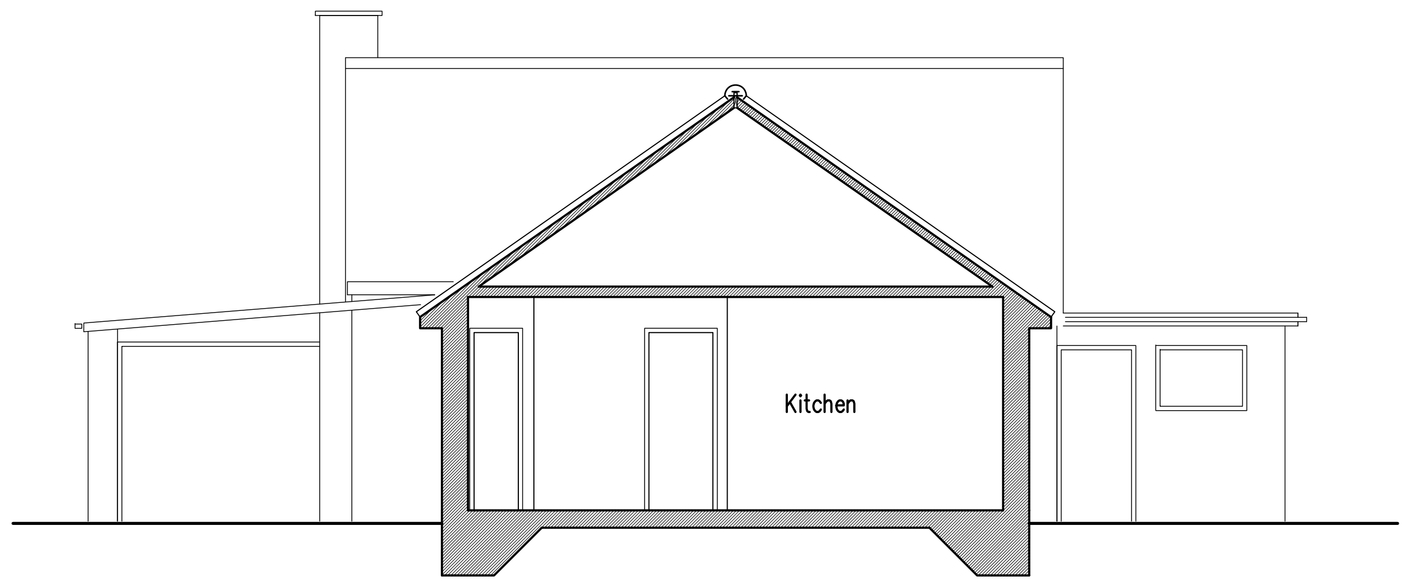

Section B-B

1m 2m 3m 4m 5m 6m 7m 8m 9m 10m
1:50 Scale Bar

1m 2m 3m 4m 5m 6m 7m 8m 9m 10m
1:100 Scale Bar

Proposed Alterations To: 8 Winterton Way, Shoreham-By-Sea, West Sussex

rja Planning & Building Consultants Ltd.
1st Floor
10 High Street
Shoreham-By-Sea
West Sussex BN43 5DA
t: 01273 467297 mob: 07971 375739
e: rex@rjapbc.co.uk web: www.rjapbc.co.uk

Chartered Institute of Architectural Technologists

PROJECT: 8 Winterton Way, Shoreham–By–Sea, West Sussex

DRAWING TITLE: Existing Floor Plan, Sections & Elevations

CLIENT: Mr & Mrs P. Lelliott

DWG NO: 20780–01

REVISION:

SCALE: 1:50, 1:100 @ A1

DATE: 06.11.03

DRAWN: rex