



Floor Plan **Roof Plan**

Cycle Store A

Cycle Storage - 5 Allocated bike spaces
Using a Cycle Works - Josta Vertical Hook System

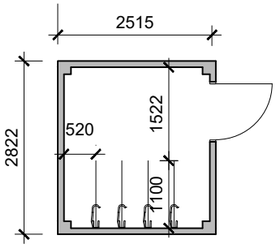


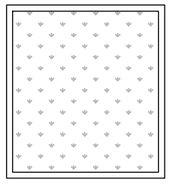


Floor Plan **Roof Plan**

Cycle Store B

Cycle Storage - 4 Allocated bike spaces
Using a Cycle Works - Josta Vertical Hook System

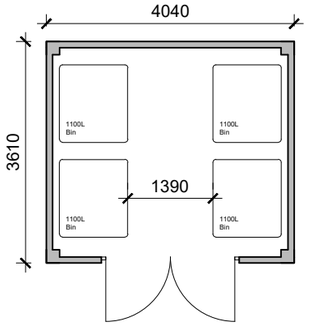


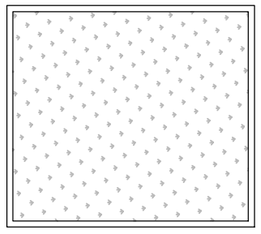


Floor Plan **Roof Plan**

Bin Storage C


Bin Storage - 4 x 1100L Bins

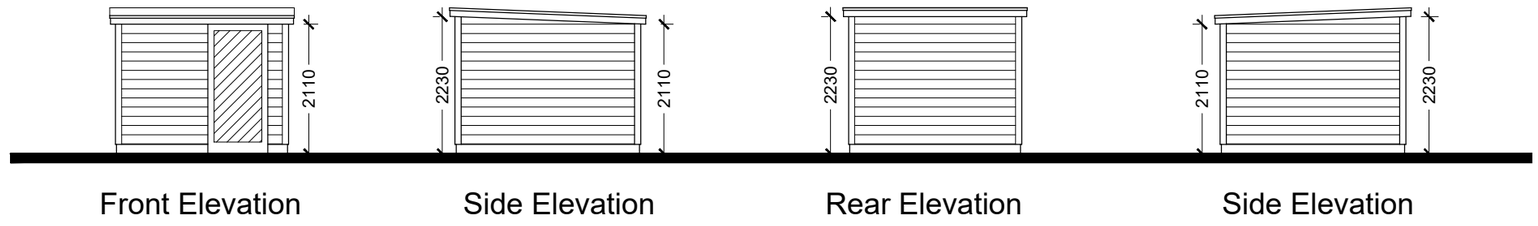


Front Elevation Side Elevation Rear Elevation Side Elevation

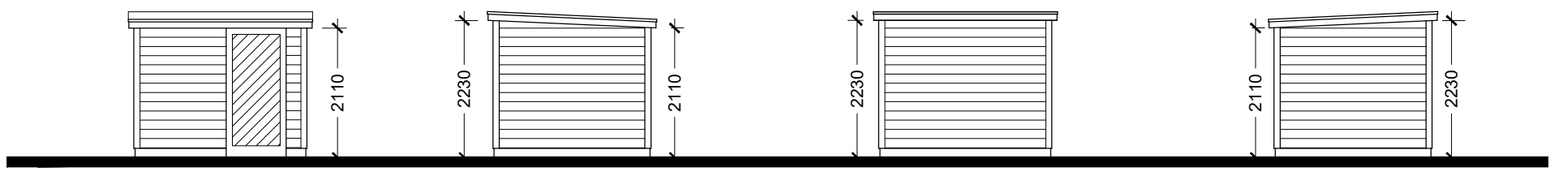

Front Elevation Side Elevation Rear Elevation Side Elevation

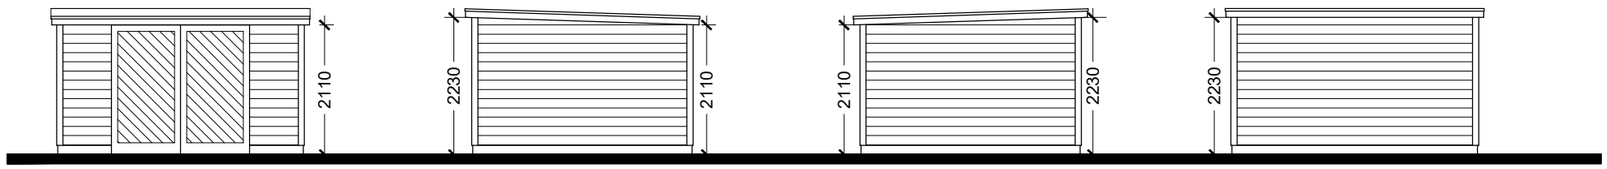

Front Elevation Side Elevation Side Elevation Rear Elevation

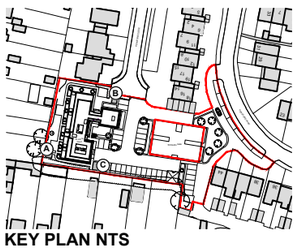

KEY PLAN NTS

CDM 2015 Health & Safety Information:

This information relates only to 'Significant Hazards' identified on this drawing and is to be read in conjunction with the Designer's Hazard Register.

Client's Name
Lincoln Estates Ltd

Job Title
St John's Court, Penstone Close
Lancing

Drawing Title
Proposed Bike and Bin Store

Scale
1:100 @ A3
metres 1 2 3 4

Drawn	Checked	Date
AX/KT	LT	18.05.22

Job No	Drawing No	Rev
7130	PL-06	P5

Status
APPROVAL

Rev	Date	Revision Details	Dr	Ch
P5	12.05.23	Bin & Cycle storage amended and relocated to match Planning Officer comments.	AX	LT
P4	11.07.22	Annotation amended	AX	LT
P3	06.06.22	Annotation amended	AX	LT
P2	26.05.22	Draft Planning Issue	AX	LT
P1	16.05.22	Draft Planning Issue	AX	LT

London: 76 Great Suffolk Street, London, SE1 0BL
T 0207 928 2773 E london@ecearchitecture.com
Sussex: 64 - 68 Brighton Road, Worthing, West Sussex, BN11 2EN
T 01903 248777 E sussex@ecearchitecture.com
Bristol: Westworks, Beacon Tower, Colston Street, Bristol, BS1 4XE
T 0117 214 1101 E bristol@ecewestworks.com
ECE Architecture
www.ecearchitecture.com

CAD Plot date: 12/05/2023 - 11:53:49 7130 st johns court master planning 230504.dwg

© ECE Architecture Limited. No dimensions to be scaled from drawing except for the purposes of Planning Applications. The contractor should check all dimensions on site. It is the contractors responsibility to ensure compliance with Building Regulations.