


Front (North) Elevation @ 1:100

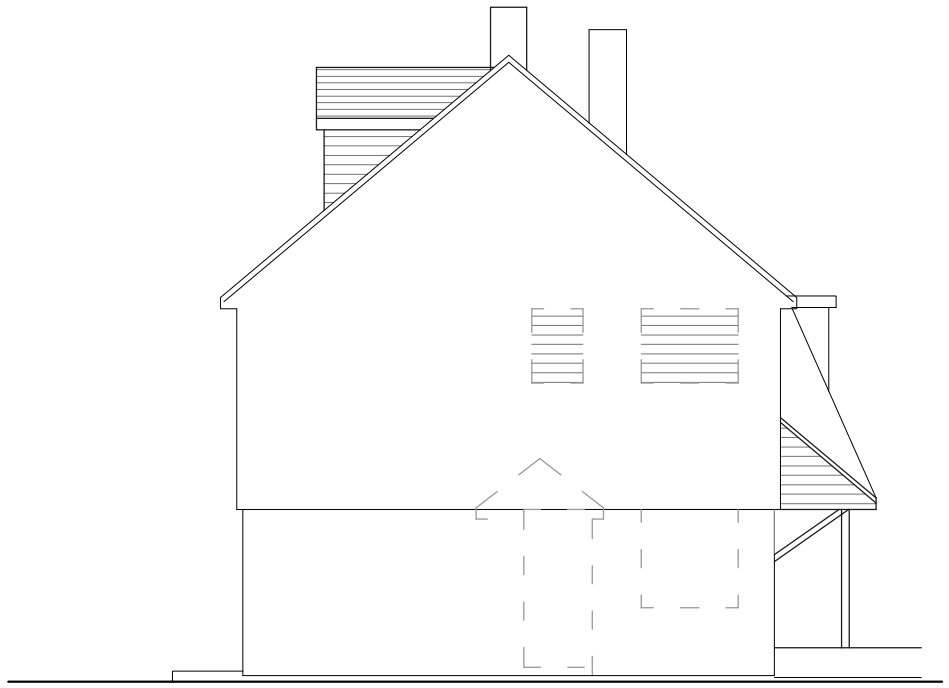

Side (East) Elevation @ 1:100

0 1 2 3 5m 10m

Scale 1:100

Rev	Description	Date
B	Chimney added	03.11.22
A	Amended anotations	09.09.22

Job Reference
House Conversion
107A Gardner Road
Southwick

Client
Sinnis Ltd

Drawing Title
Proposed Front
& Side Elevations

Drawing No ADC1174/20 Rev B

Date	Scale	Dwg Size	Plot Style	Drawn	Checked
03.05.22	1:100	A3	ADCgreyscale	AD	AD

All dimensions to be checked on site ~~and do not scale from this drawing.~~ This drawing should be approved by Local Authority Building Control or other appropriate checking authority prior to commencement of work. This drawing should not be reproduced without the prior consent of the author.

ADC Alistair Dodd Consulting
Architectural Services
72a Beaconsfield Road . Brighton . East Sussex . BN1 6DD
Tel: 01273 669466
Email: info@adcbrighton.co.uk
WWw.adcbrighton.com