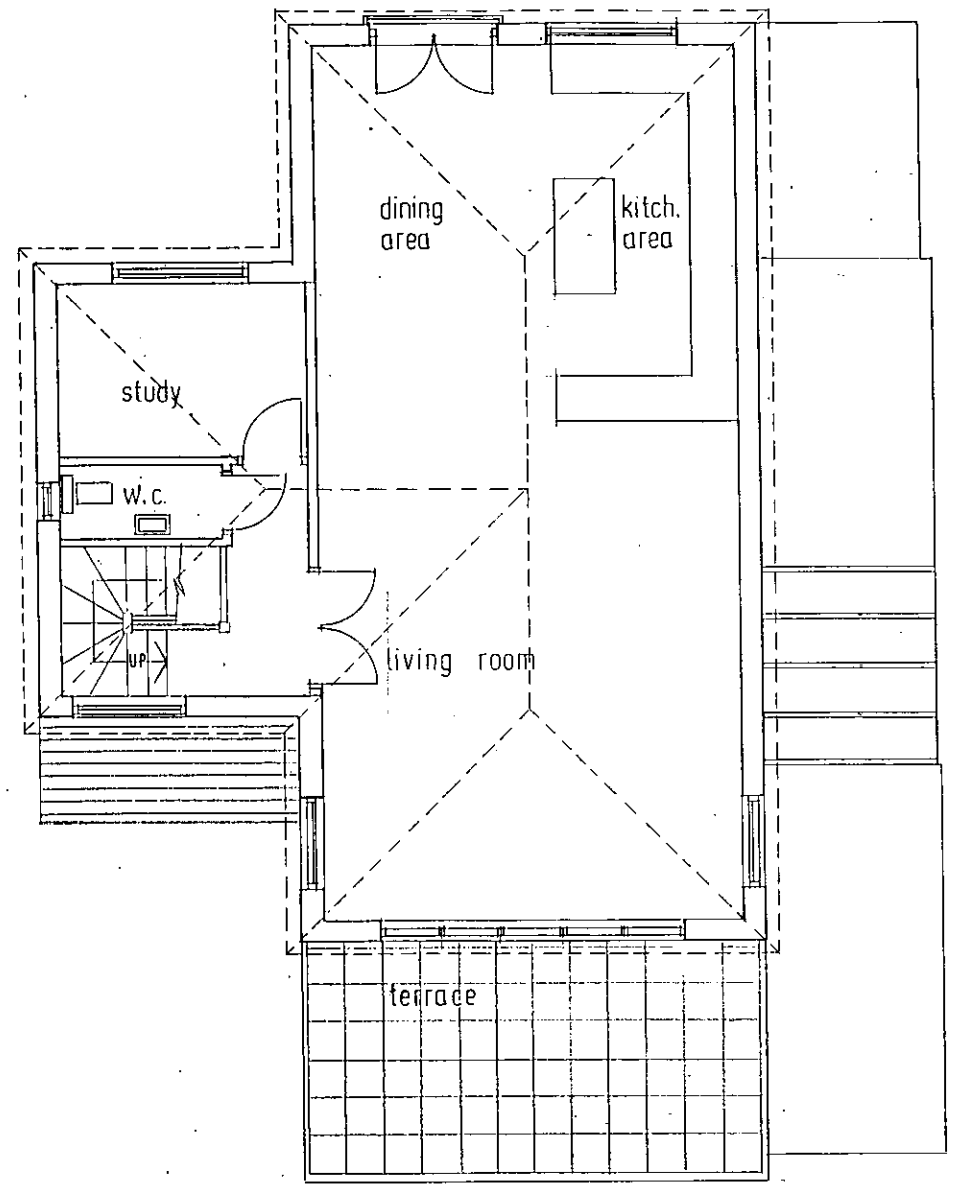

FIRST FLOOR PLAN

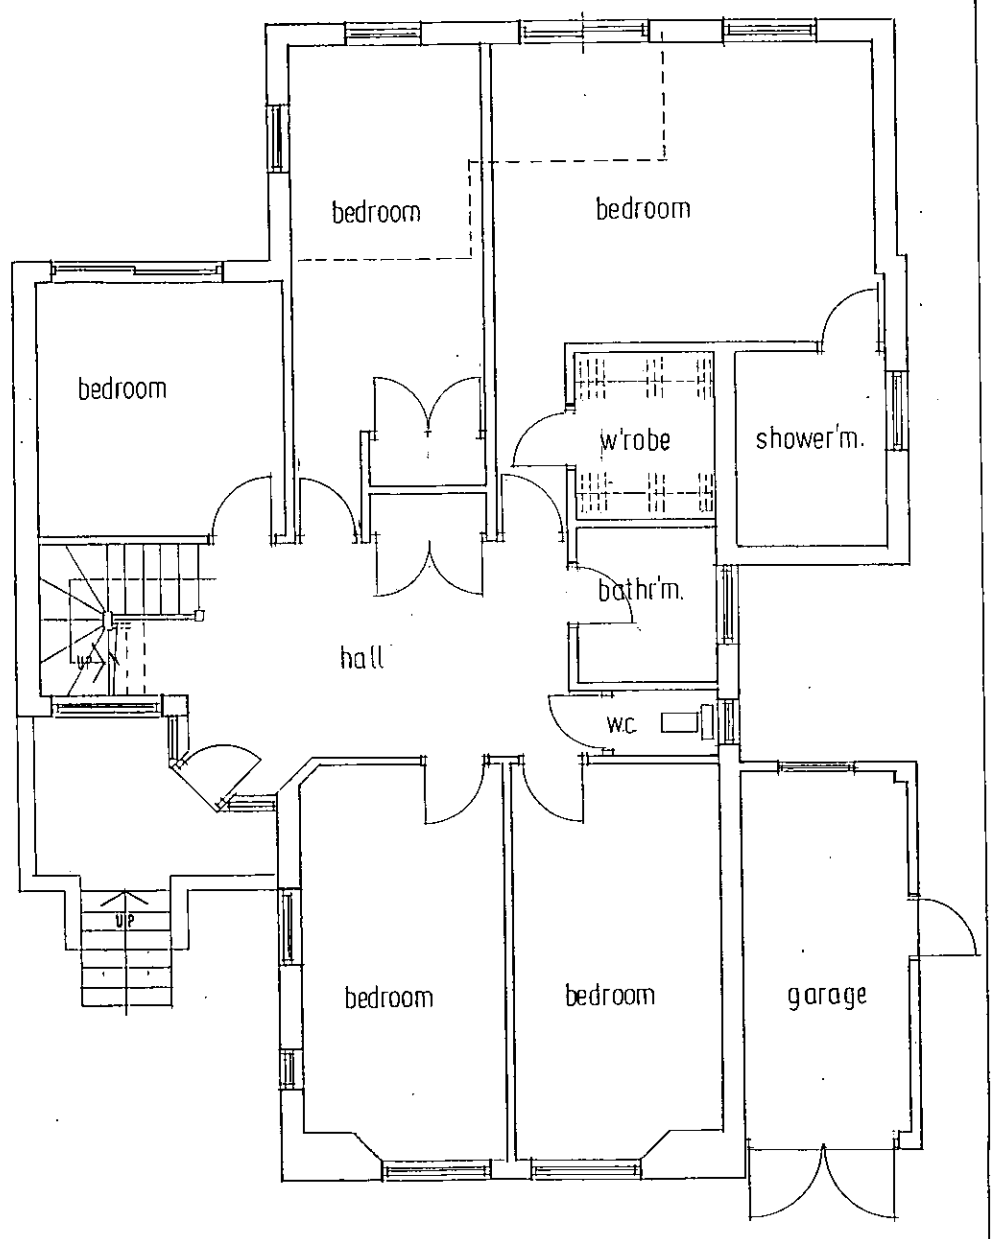

GROUND FLOOR PLAN

1 2 3 4 5 6 7 8 9 10 SCALE BAR @ A3

DWG. No. 3A

No.42 RING ROAD
NORTH LANCING

PROPOSED ALTERATIONS –
FLOOR PLANS

DRAWN BY:
ALAN R. WOOD
75 WESTBOURNE STREET
HOVE BN3 5PF
TEL: 01273 770602

SCALE: 1:100

DATED: JUNE 2011