**ALAN R. WOOD**
ARCHITECTURAL SURVEYOR

75 Westbourne Street
Hove
East Sussex BN3 5PF

Tel: (01273) 770602

1 2 3 4 5 6 7 8 9 10 SCALE BAR @ A3

42 RING ROAD
NORTH LANCING

DWG. No. 4 A

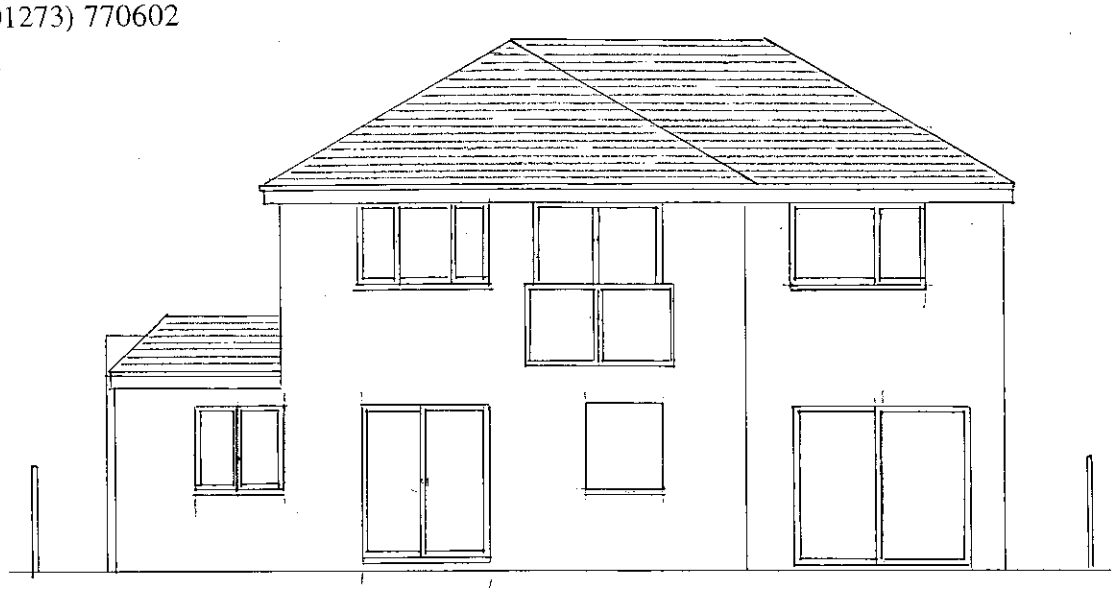

REAR ELEVATION

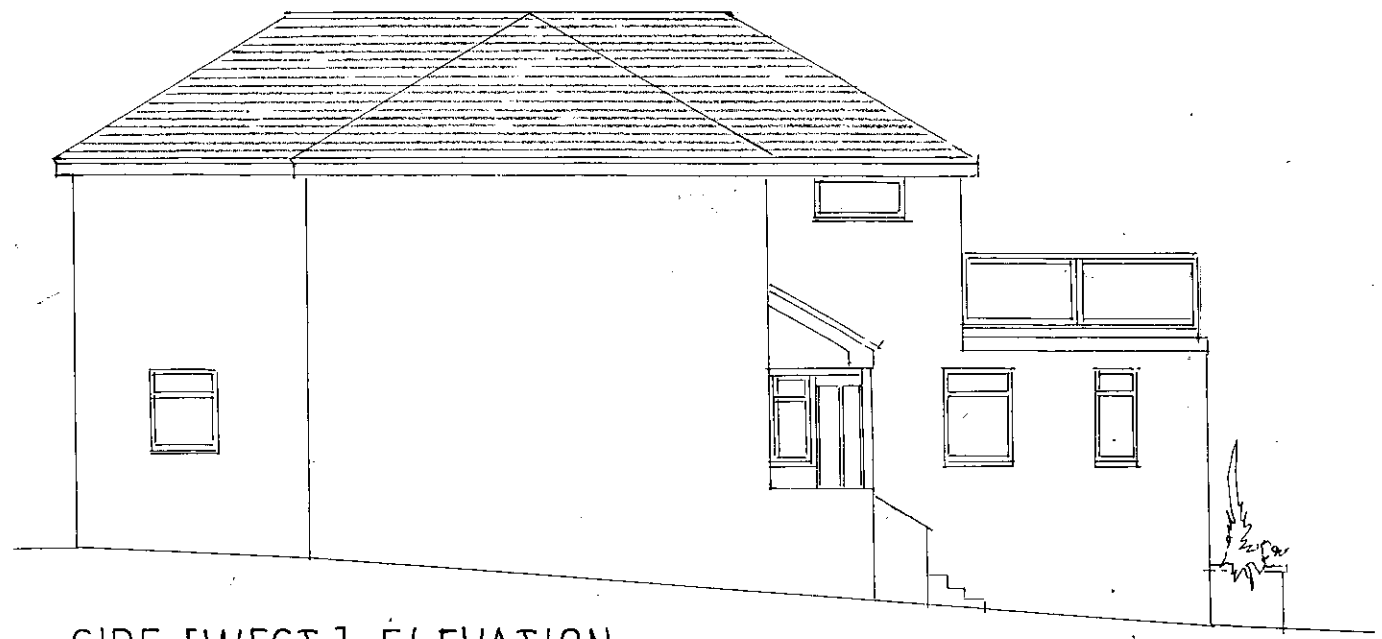

SIDE [WEST] ELEVATION



FRONT ELEVATION

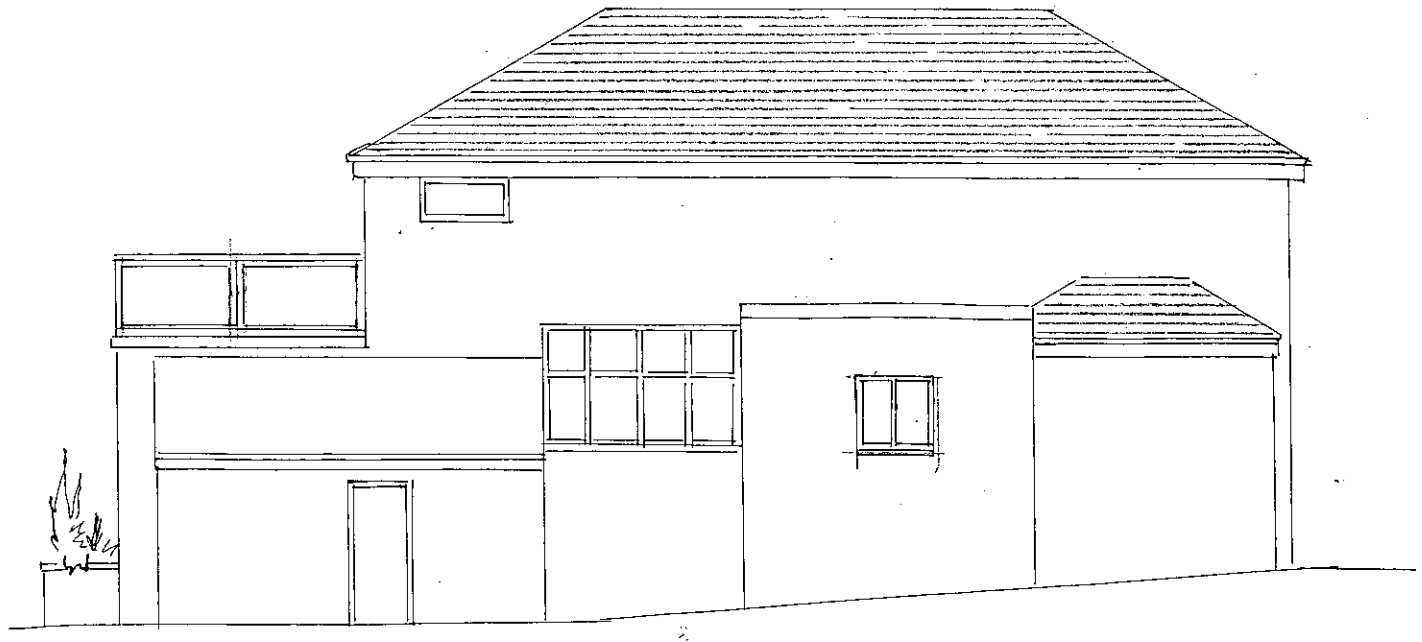

SIDE [EAST] ELEVATION

JUNE 2011