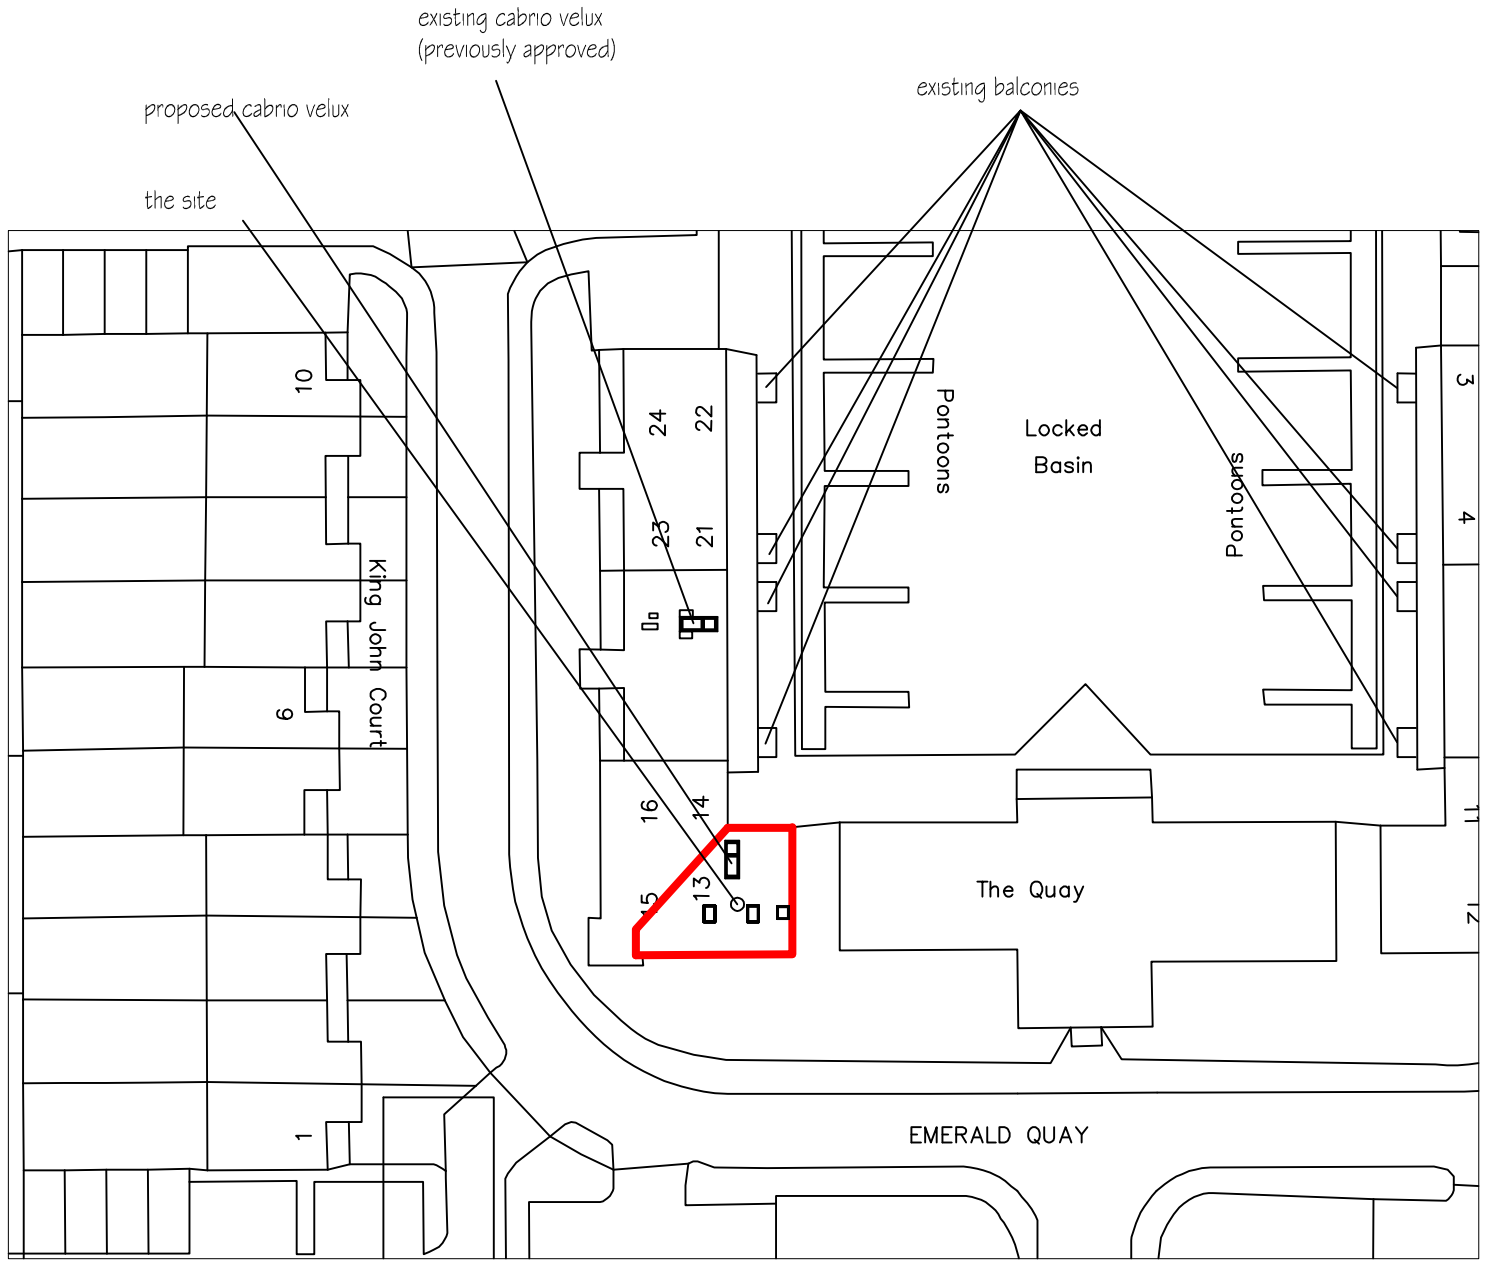

BLOCK PLAN 1:500

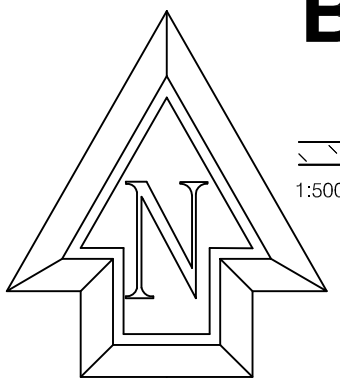

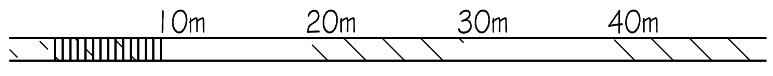

1:500 Scale Bar

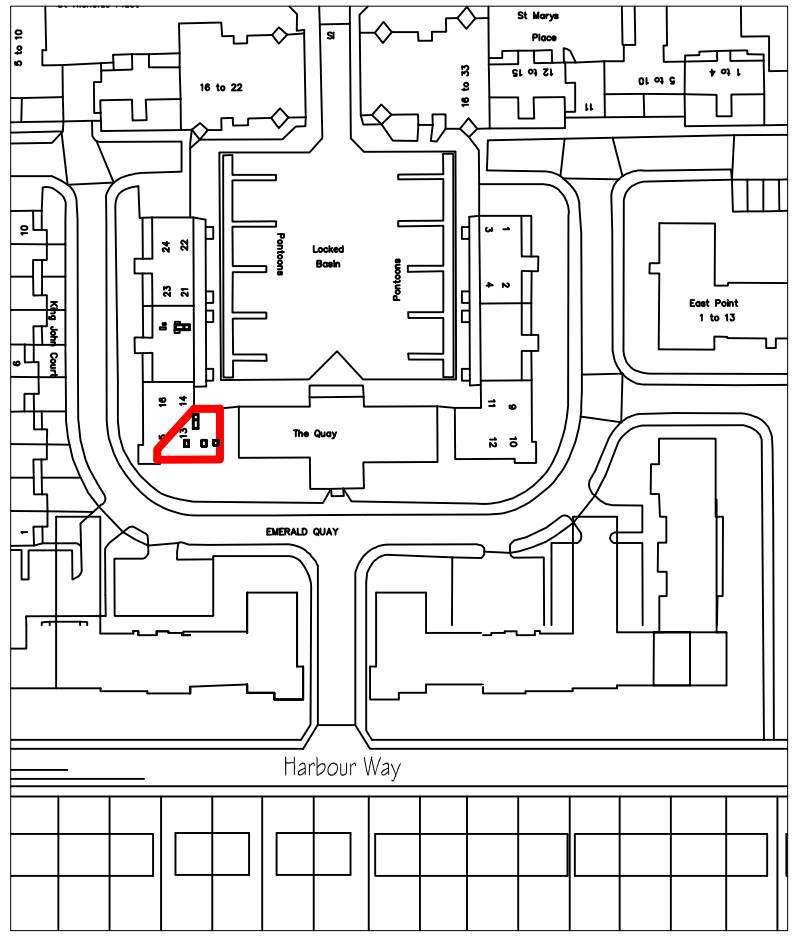

Location PLAN 1:250

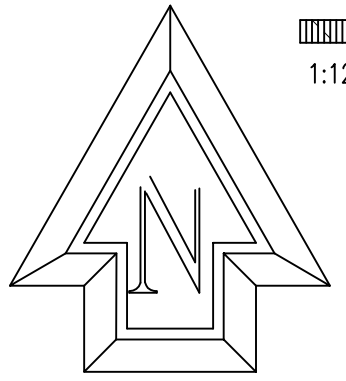

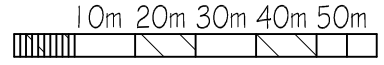

1:1250 Scale Bar

Note: All dimensions to be checked on site.

Copyright of:

BJW Architectural & Planning Services
15 West Street
Shoreham By Sea
West Sussex
BN43 5WF
01273 441009
07856899101
e-mail: benw@bjwarchitectural.co.uk
website: bjwarchitectural.co.uk

Project:
Proposed roof conversion at:
Flat 15 The Quay
Emerald Quay Shoreham
Sussex

Title:
BLOCK & Location PLAN

Client:

Scale:
1:500, 1:1250 @ A3 paper size

Date: 14.1.2018

Drawn: BJW

Drg. No. 04

Rev'n A