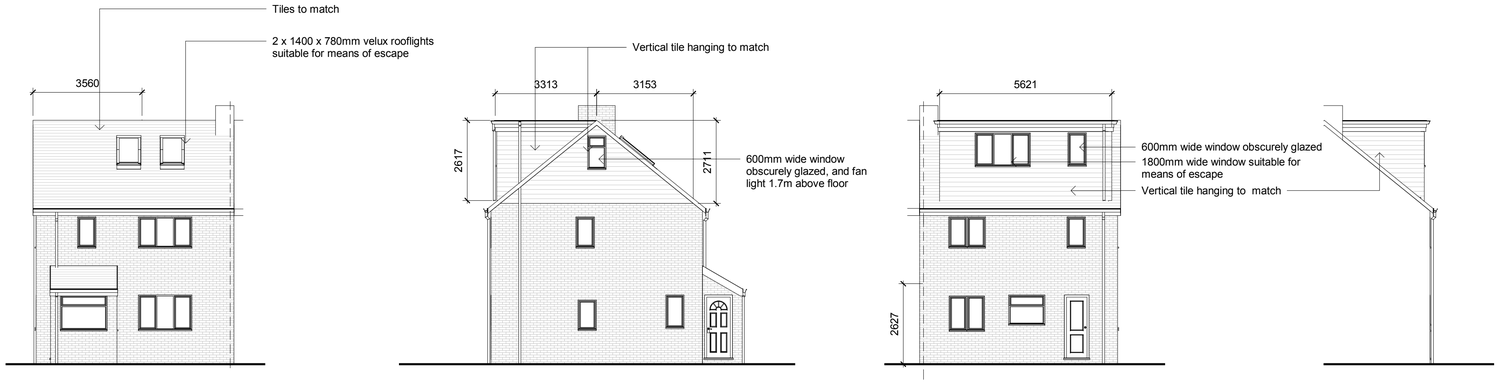



Front Elevation - North

Side Elevation - East


Rear Elevation - South

Side Elevation - West


Ground Floor

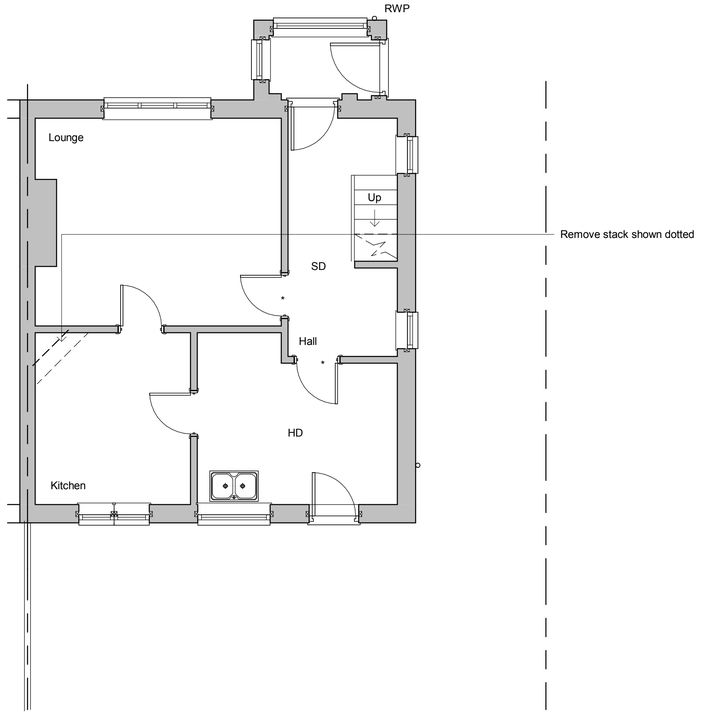


First Floor

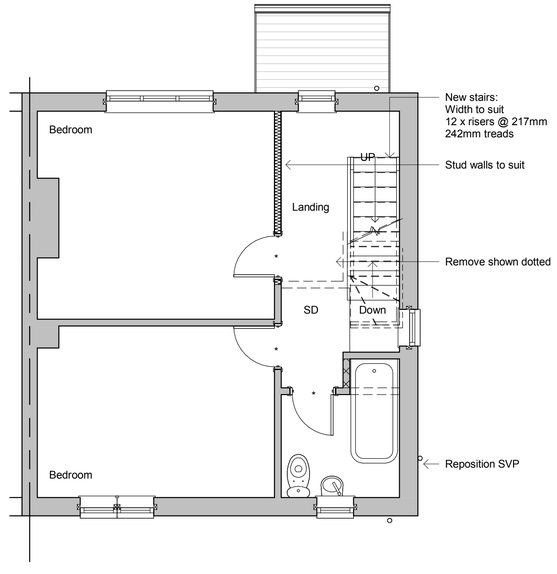

Second Floor

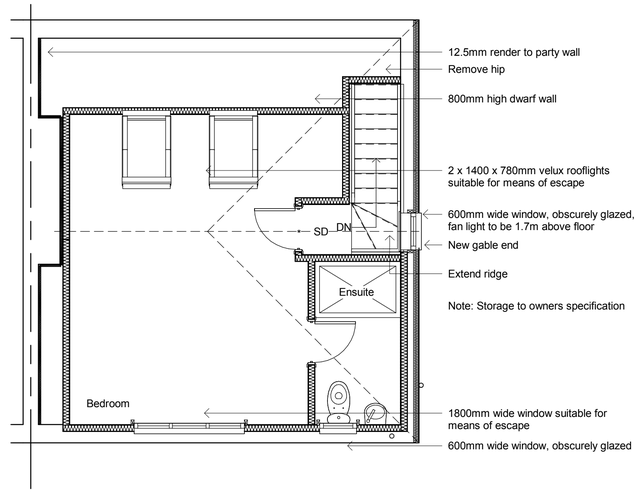

Roof Plan

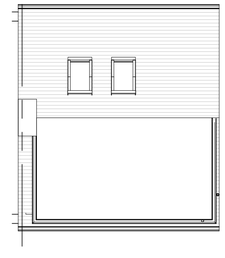

Revisions

0.5 0 0.5 1 1.5 2 2.5
SCALE 50 m
1:

1 0 1 2 3 4 5
SCALE 100 m
1:

Cubic Content Calculations:

Gable end:

(3.56 / 3) x 3.153 x 2.711 = 10.14m3

Dormer:

3.313 x 2.617 x 5.620 / 2 = 24.36m3

Total :

10.14 + 24.36 = 34.5m3

Therefore complies as under 50m3

Materials

Drawing Number	2019/139	Sheet	1 of 1
Size	A1	Scale	1:50, 1:100

Project

Proposed details
September 2019

Job Title

14 Williams Road
Shoreham By Sea
West Sussex
BN46 6BP

Do Not scale from this drawing except for planning as photocopies will be subject to distortion
Drawings to be read in conjunction with all other Designers and structural engineers contract drawings and specifications: Any discrepancies must be brought to the attention of the Designer immediatialy.
The contractor must verify all dimensions by site measurement before ordering materials or manufacturing components
Substitute materials and products to those named will be acceptable if proven to be of equal or higher performance and not in conflict with other elements

M.J.Humphrey
Ltd

RICS cabe chartered association of building engineers

Mel Humphrey MRICS, MBEng
39 Northease Drive
Hove
East Sussex
BN3 8PQ
Mel@mjhumphrey.co.uk
07701055182

Adam Humphrey
9 Racton Road
Emsworth
Hampshire
PO10 7SY
Adam@mjhumphrey.co.uk
07812419142