© ECE Architecture Limited. No dimensions to be scaled from drawing except for the purpose of Planning Applications. The contractor should check all dimensions on site. It is the contractors responsibility to ensure compliance with Building Regulations.

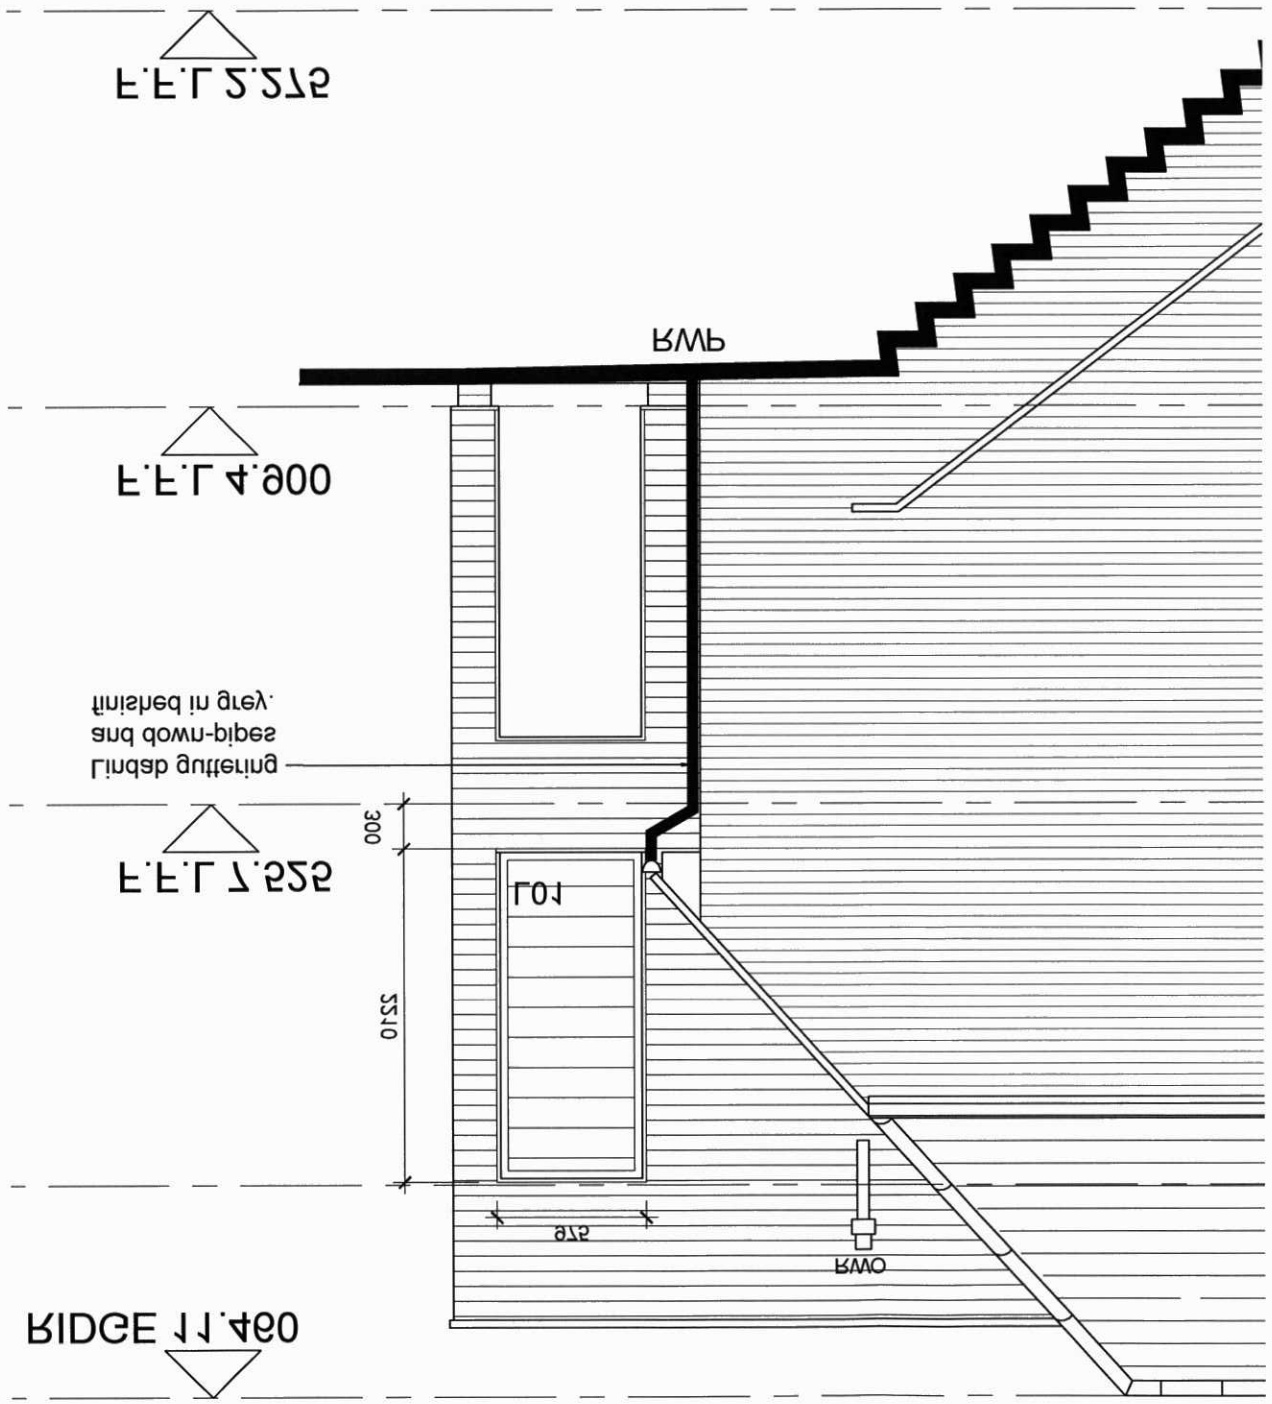

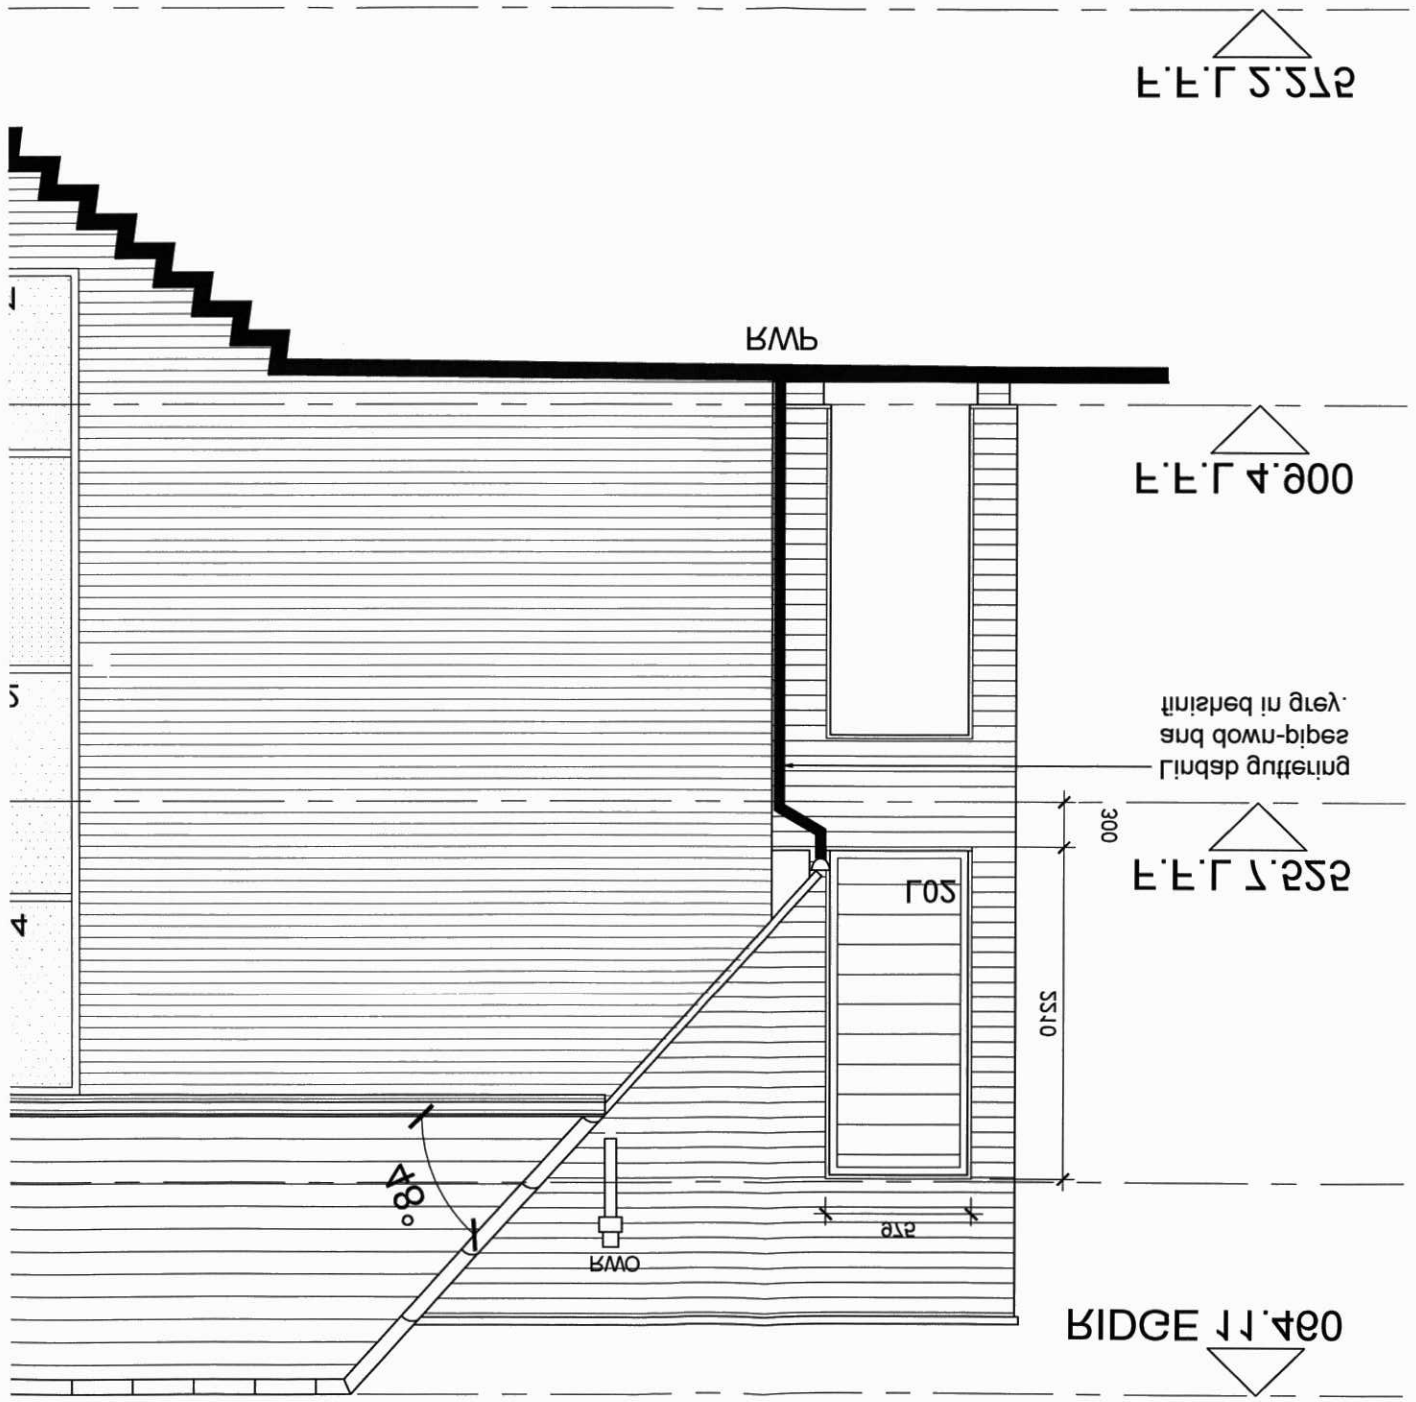

CDM 2007 Health & Safety Information:

This information relates only to 'Significant Hazards, identified on this drawing and is to be read in conjunction with the Designer's Risk Assessment Register.

Rev	Date	Revision Details	Dr	Ch
A1	22-01-14	Issued for Approval	emc	ak
A2	22-01-14	Issued for Approval	emc	ak

ECE Architecture
www.ecearchitecture.com
London: Unit 1 West Coate House 5 Coate Street London E2 8AG
T 020 7729 8500 E london@ecearchitecture.com
Sussex: Brooklyn Chambers 11 Goldstone Road Worthing West Sussex BN11 4AP
T 01903 245111 E sussex@ecearchitecture.com

Drawn	Checked	Date
ECE	AK	Jan 2014

Job No	Drawing No	Rev
8040	L-(04)002	A1

Status: APPROVAL

Scale: 1:50 @ A3

Drawing Title: Timber Louvers

Client's Name: Kitmar Ltd

Job Title: 212 Brighton Road Lancing