

REAR
EXISTING ELEVATIONS
Scale 1:100

SIDE

SIDE



SCHEDULE OF MATERIALS
WALLS - BRICKWORK TO MATCH EXISTING
ROOF - FLAT ROOF
ROOF LANTERN - PVCu
WINDOW - PVCu WINDOWS COLOUR WHITE
PATIO DOORS - PVCu COLOUR WHITE
RAINWATER GOODS - PVCu COLOUR WHITE

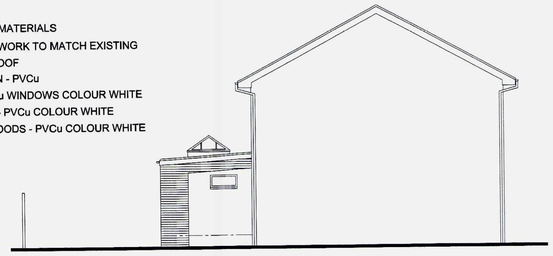

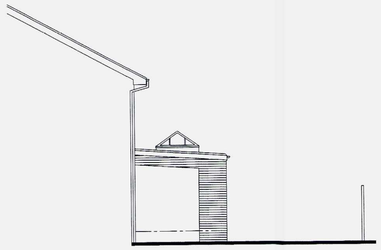

REAR
PROPOSED ELEVATIONS
Scale 1:100

SIDE

SIDE

0m 5m 10m 15m 20m

Scale Bar – 1:100

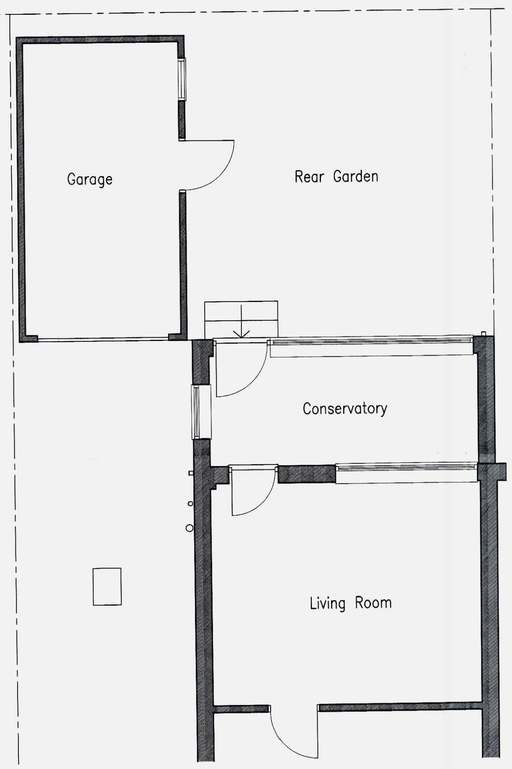

EXISTING GROUND FLOOR PLAN
Scale 1:50

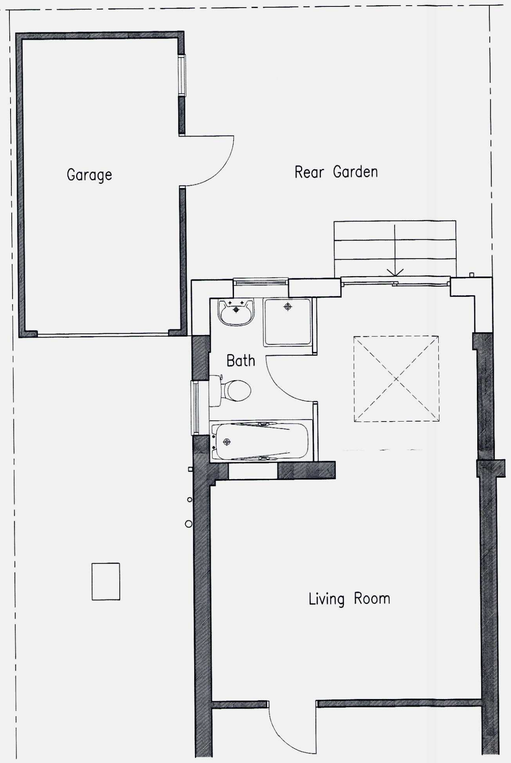

PROPOSED GROUND FLOOR PLAN
Scale 1:50

0m 5m 10m

Scale Bar – 1:50

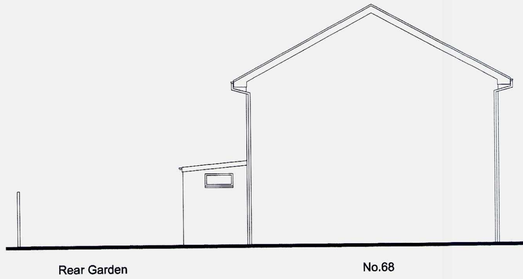

Rear Garden No.68 Front Garden Ingleside Crescent

EXISTING SITE CROSS SECTION
Scale 1:100

No dimensions to be scaled from drawing except for planning purposes.

The contractor should check all dimensions on site.

It is the contractors responsibility to ensure compliance with Building Regulations.

C.D.M. Regs. 2007. The Client is advised of his responsibilities to appoint a Planning Supervisor under these Regs. All works to comply with the C.D.M. Regs. 2007

The Party Wall Act. 1996 The property owner is advised of the requirements of the Act, & the requirement to serve a Party Wall Notice on any adjoining owners as required under the act.

REVISIONS:

A. 12.11.14 Site cross sections added.

1607/14

13 NOV 2014

13 NOV 2014

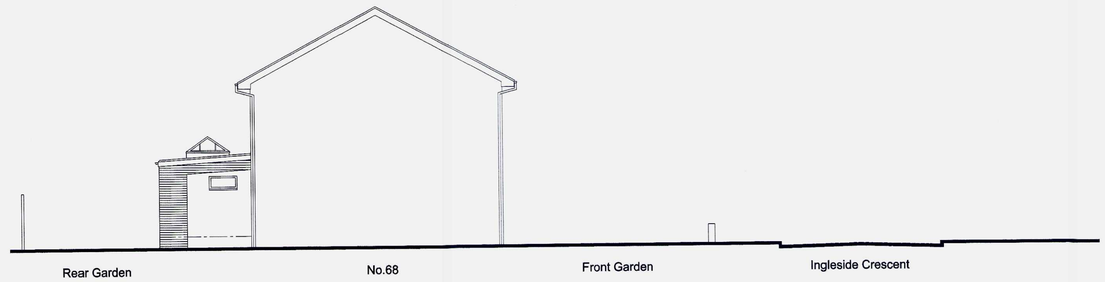

Rear Garden No.68 Front Garden Ingleside Crescent

PROPOSED SITE CROSS SECTION
Scale 1:100



BLOCK PLAN
Scale 1:500

0m 10m 20m 30m 40m 50m

Scale Bar – 1:500



LOCATION PLAN
Scale 1:1250

0m 10m 20m 30m 40m 50m

Scale Bar – 1:1250

ADCS
Architectural Design
Computer Services

30 Foxley Lane
Worthing
West Sussex
BN13 3AD
Tel: 01903 260701
E-mail:
adcs@sky.com

Client
MR FIELD

Project
PROPOSED REAR EXTENSION
68 INGLESIDE CRESCENT
LANCING,
WEST SUSSEX BN15 8EW

Drawing
EXISTING AND PROPOSED
FLOOR PLANS & ELEVATIONS

Scale	Date	Drawn
1:50 & 1:100 @ A1	05.11.14	TP

Drawing No. 1298/P01

Revision A