


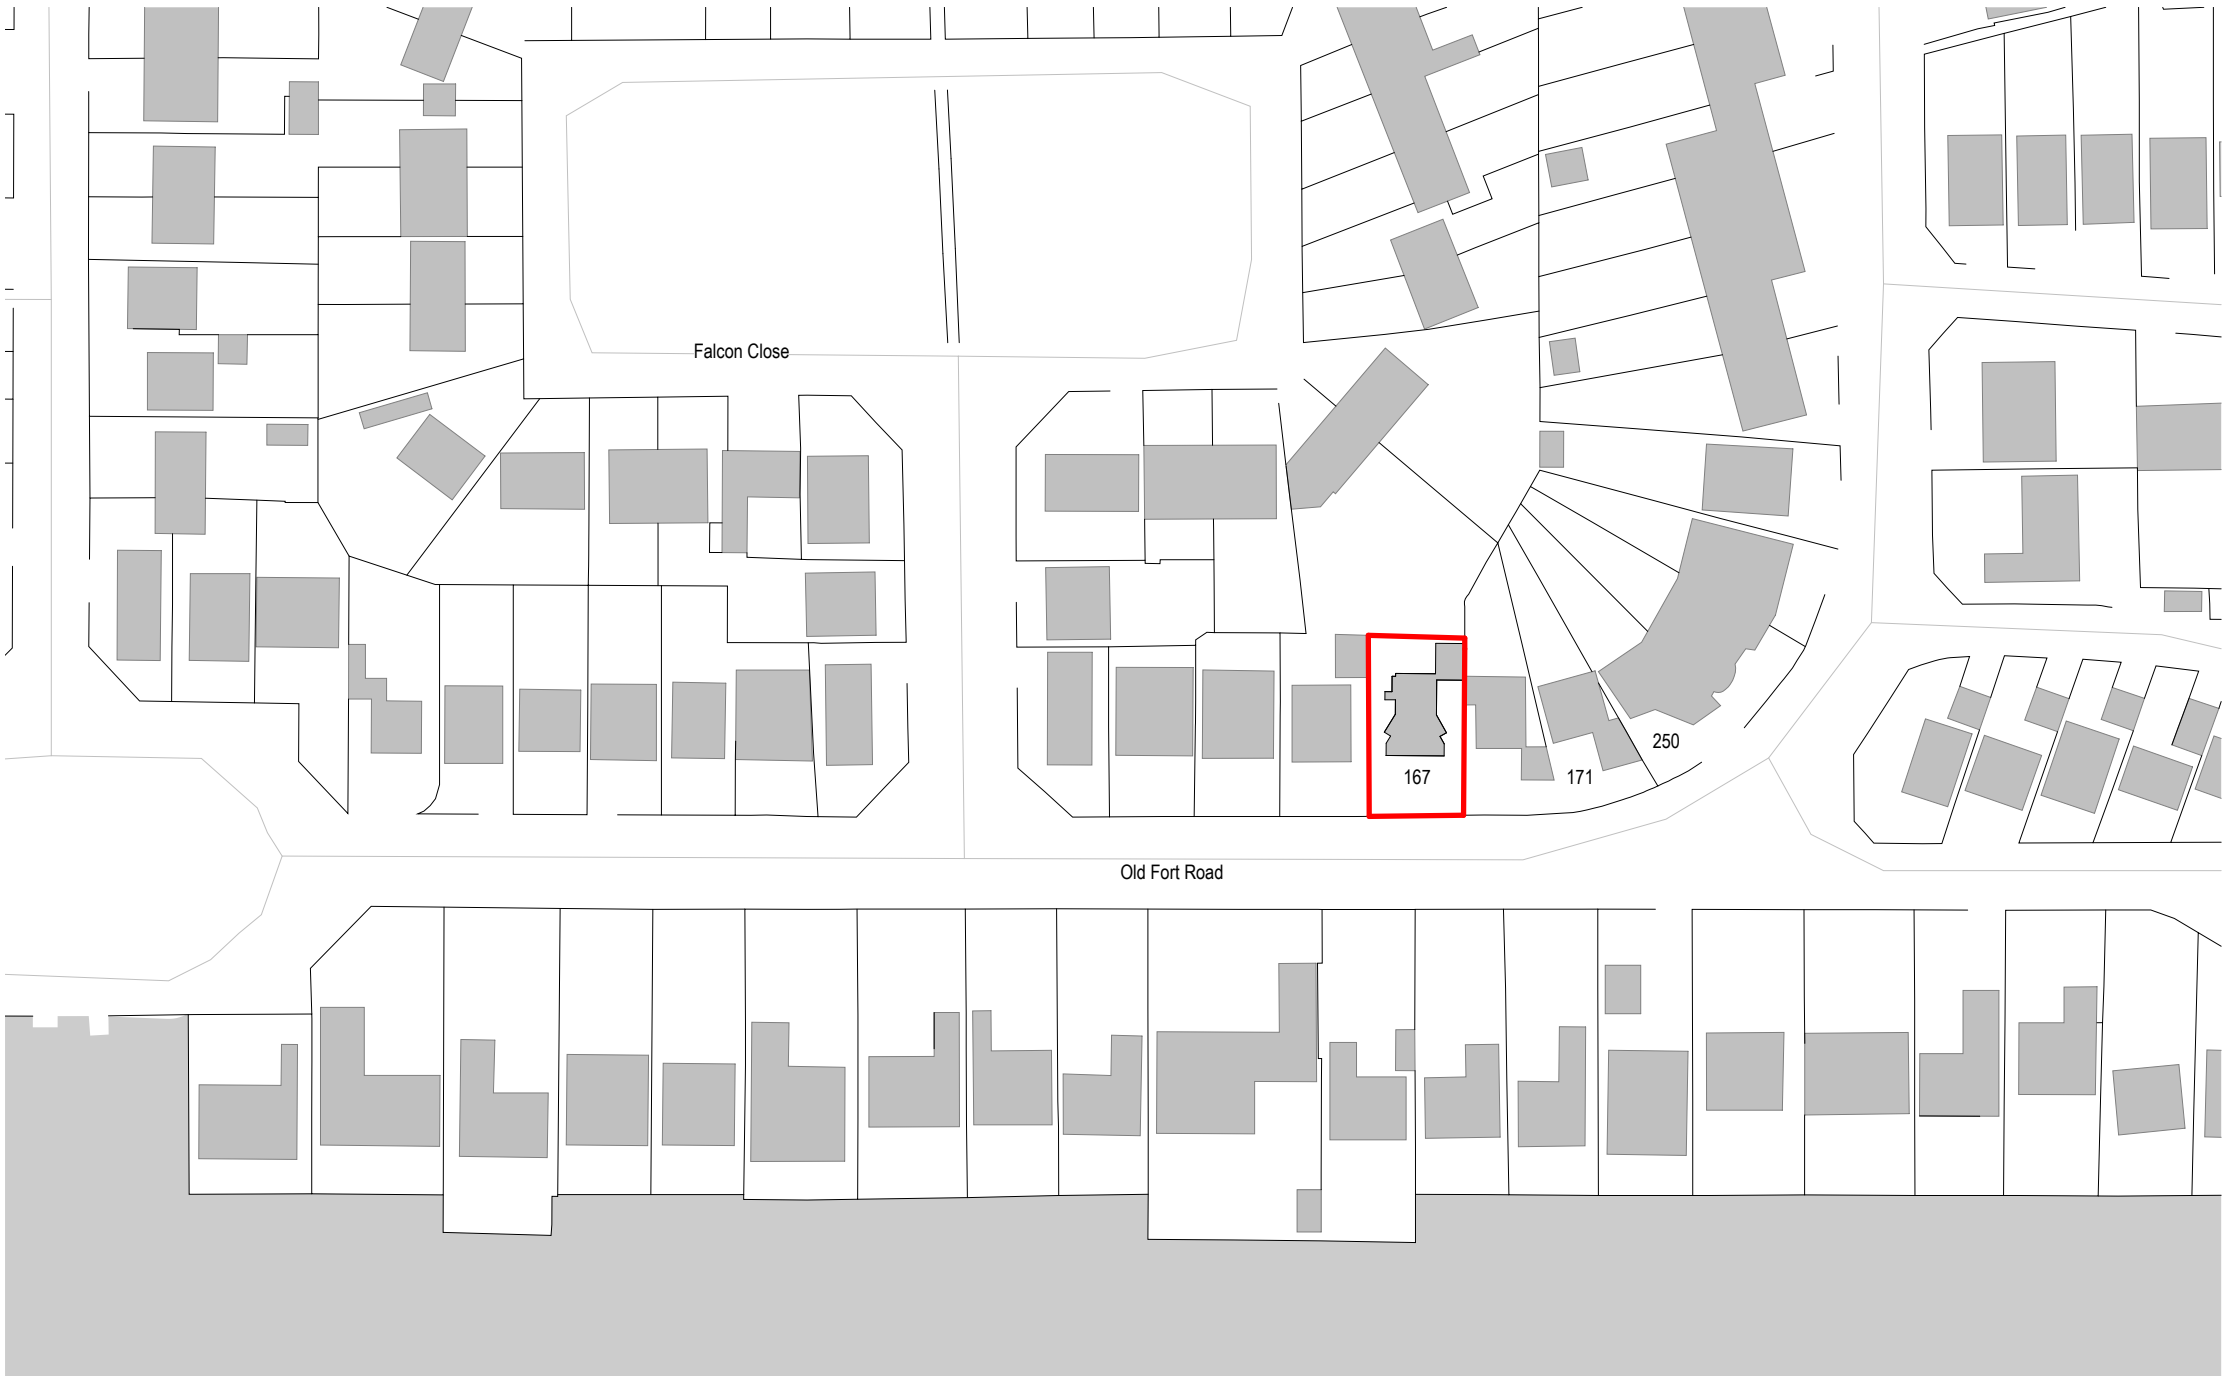

Revisions			
No.	Description	Date	By
1	Planning	05-12-25	

Notes:

GENERAL NOTES:

All dimensions & levels are preliminary and approximate and subject to utilities search, legal boundaries and detailed layouts/ design development through consultation.

Dimensions are to be checked on site by contractor & sub contractors prior to commencement of work, any discrepancies are to be highlighted immediately to the architects.

KEY

— Red boundary

Scale 1 to 1250

0 12.5 25 62.5 M

Scale: As indicated @ A3

Project No. 647

Project Name: 167 Old Fort Road

Drawing Name: Site Location Plan		
Drawing No. P001	Revision: P1	Suitability Description: PLANNING
Drawn: MS	Checked: GF	Orig Paper Size: A3