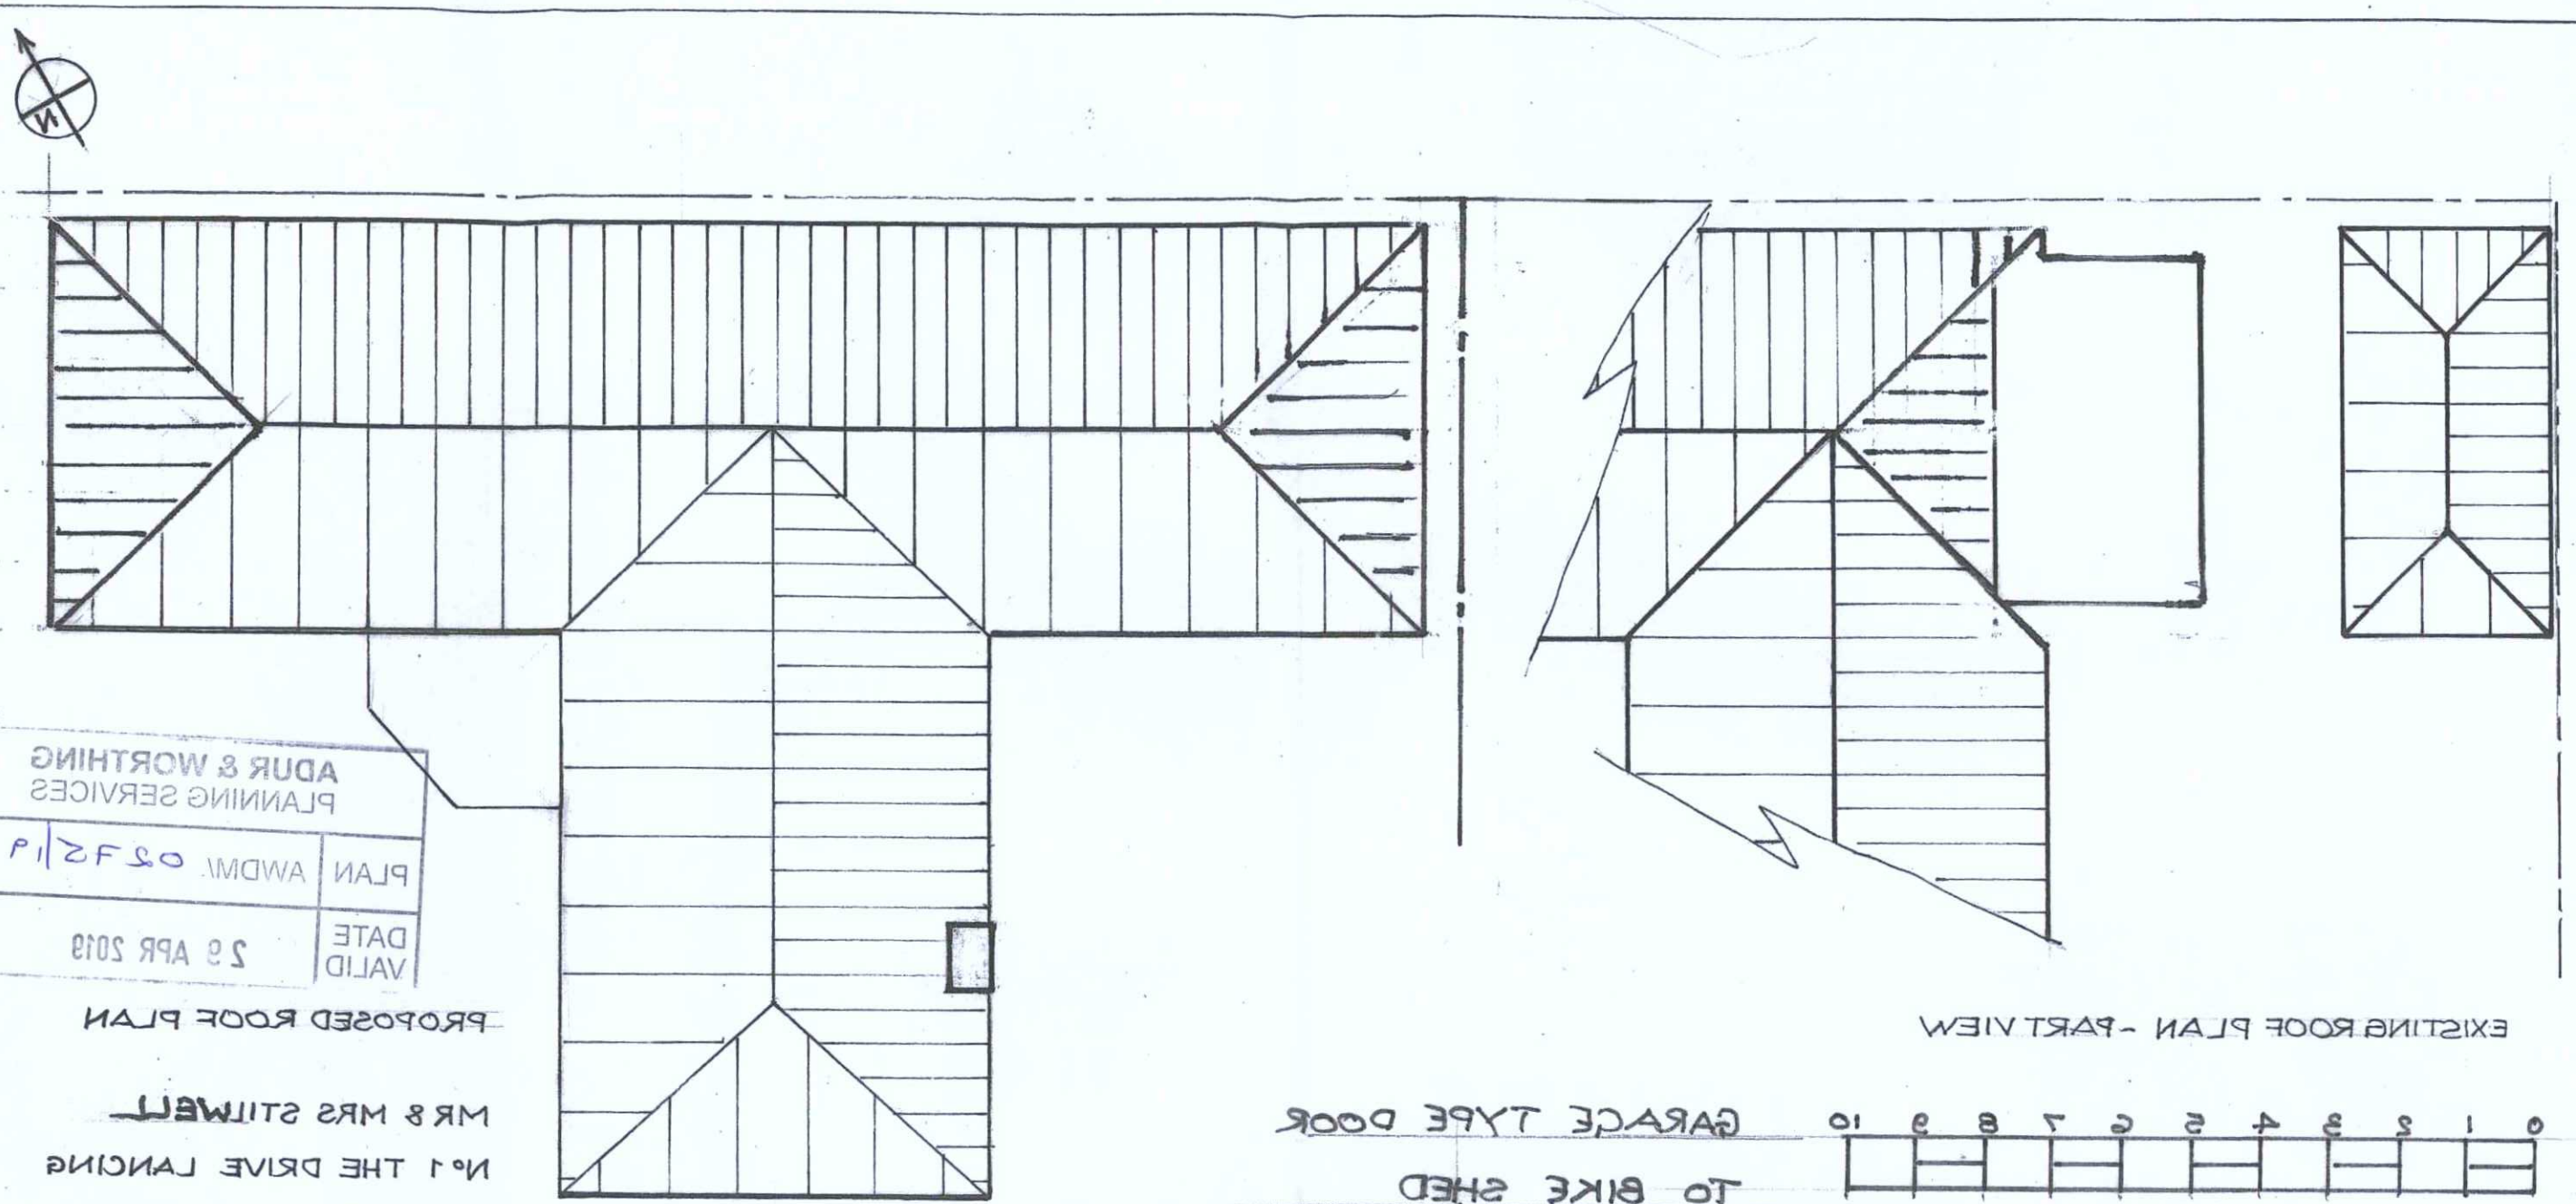

ADUR & WORTHING
PLANNING SERVICES

PLAN AWDM/ 0275/19

DATE VALID 29 APR 2019

PROPOSED ROOF PLAN

MR & MRS STILWELL
No 1 THE DRIVE LANCING
BN158PT

SHEET 3 OF 4 1:100

EXISTING ROOF PLAN - PART VIEW

0 1 2 3 4 5 6 7 8 9 10

SCALE 1:100 METRES

GARAGE TYPE DOOR
TO BIKE SHED

300

500 7.100 5.600 6.300 300 500 7.200 5.000

PROPOSED FRONT ELEVATION (SOUTH-EAST)

SOUTH-WEST ELEVATION - PROPOSED