
Location Plan

Site Address: **74, Crown Road, Shoreham-by-sea, BN43 6GE**

PlanningPortal

Date Produced: **20-Aug-2024**

Scale: **1:1250 @A3**

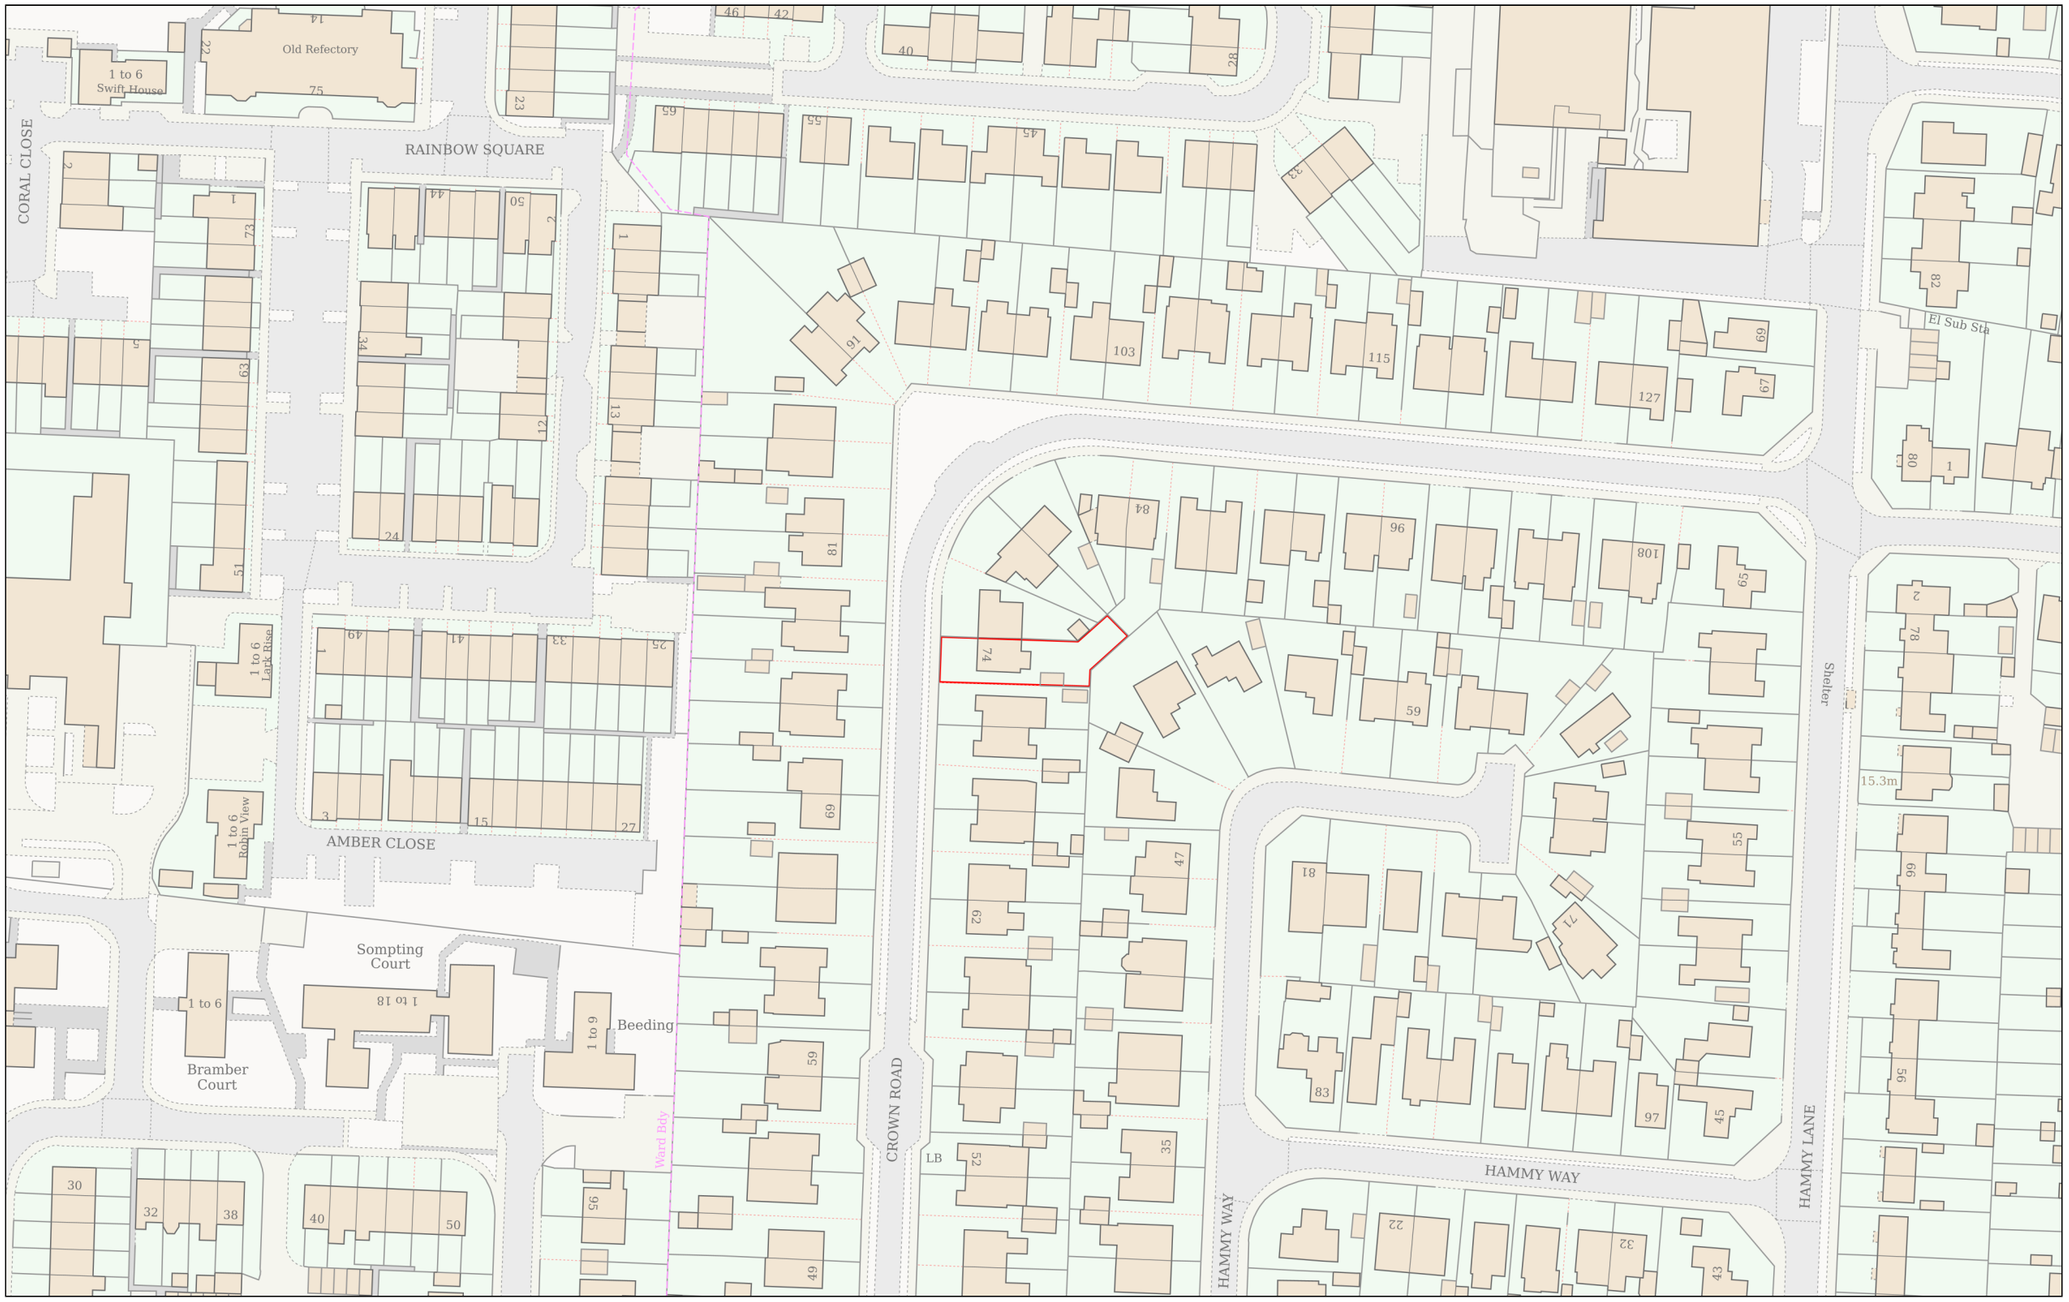

Planning Portal Reference: **PP-13345724v1**

0 50

Metres

Powered By TerraQuest

© Crown copyright and database rights 2024 OS 100042766