


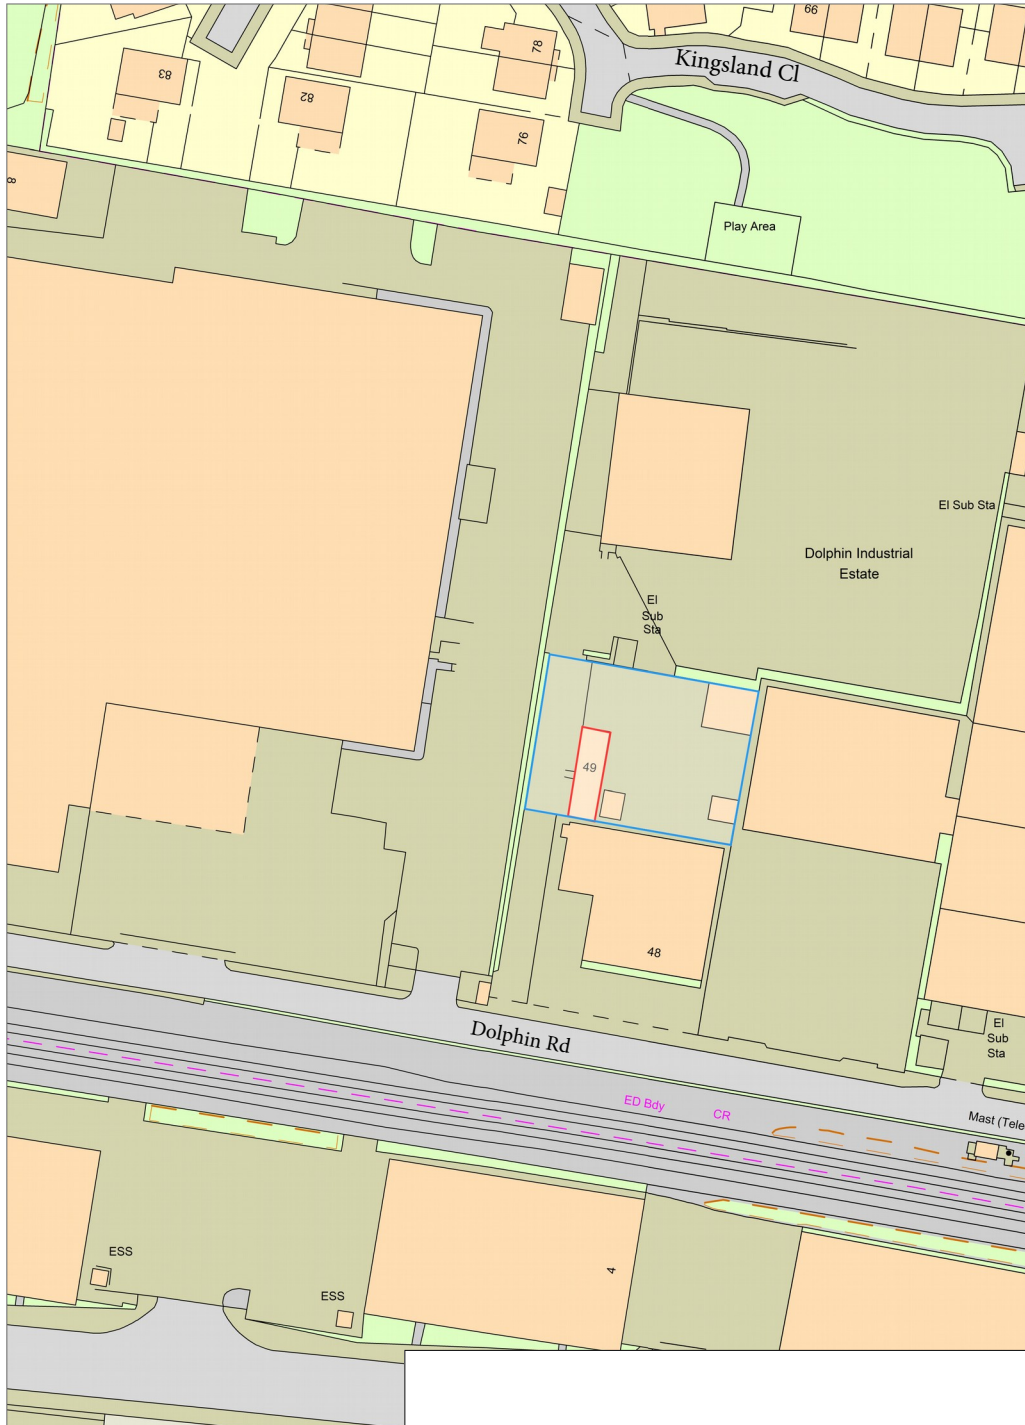

Client: **CP IOS PROPCO 2 LTD**

Project: **49 Dolphin Road, Shoreham-by-Sea BN43 6PB**

Title: **Site Location Plan**

Scale: 1:1250 @A4

Drawn By: Quod

Date: 05 Jun 2026

Drawing No: Rev 1