

A3 DRAWING (Print with no scaling)

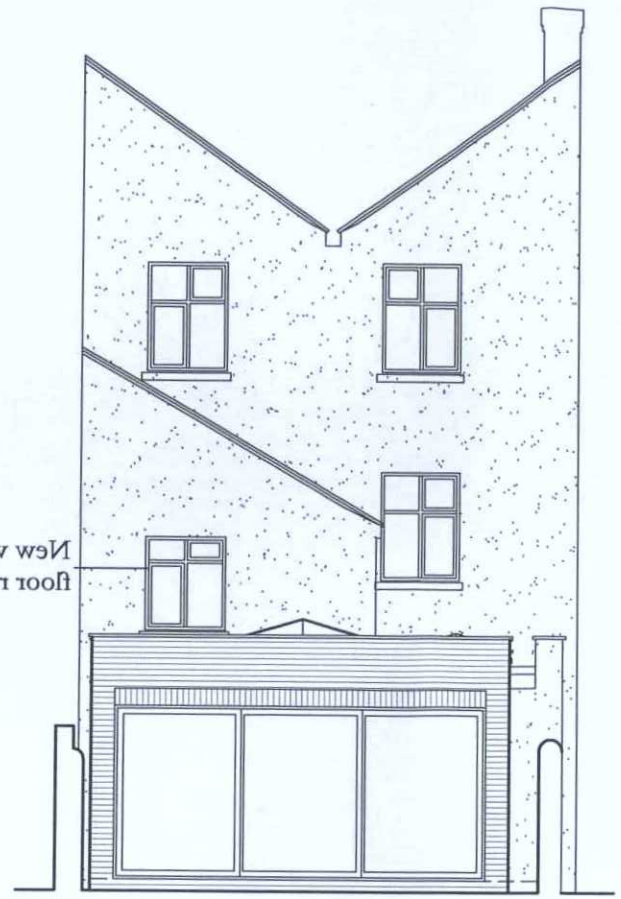

PROPOSED REAR ELEVATION (West)

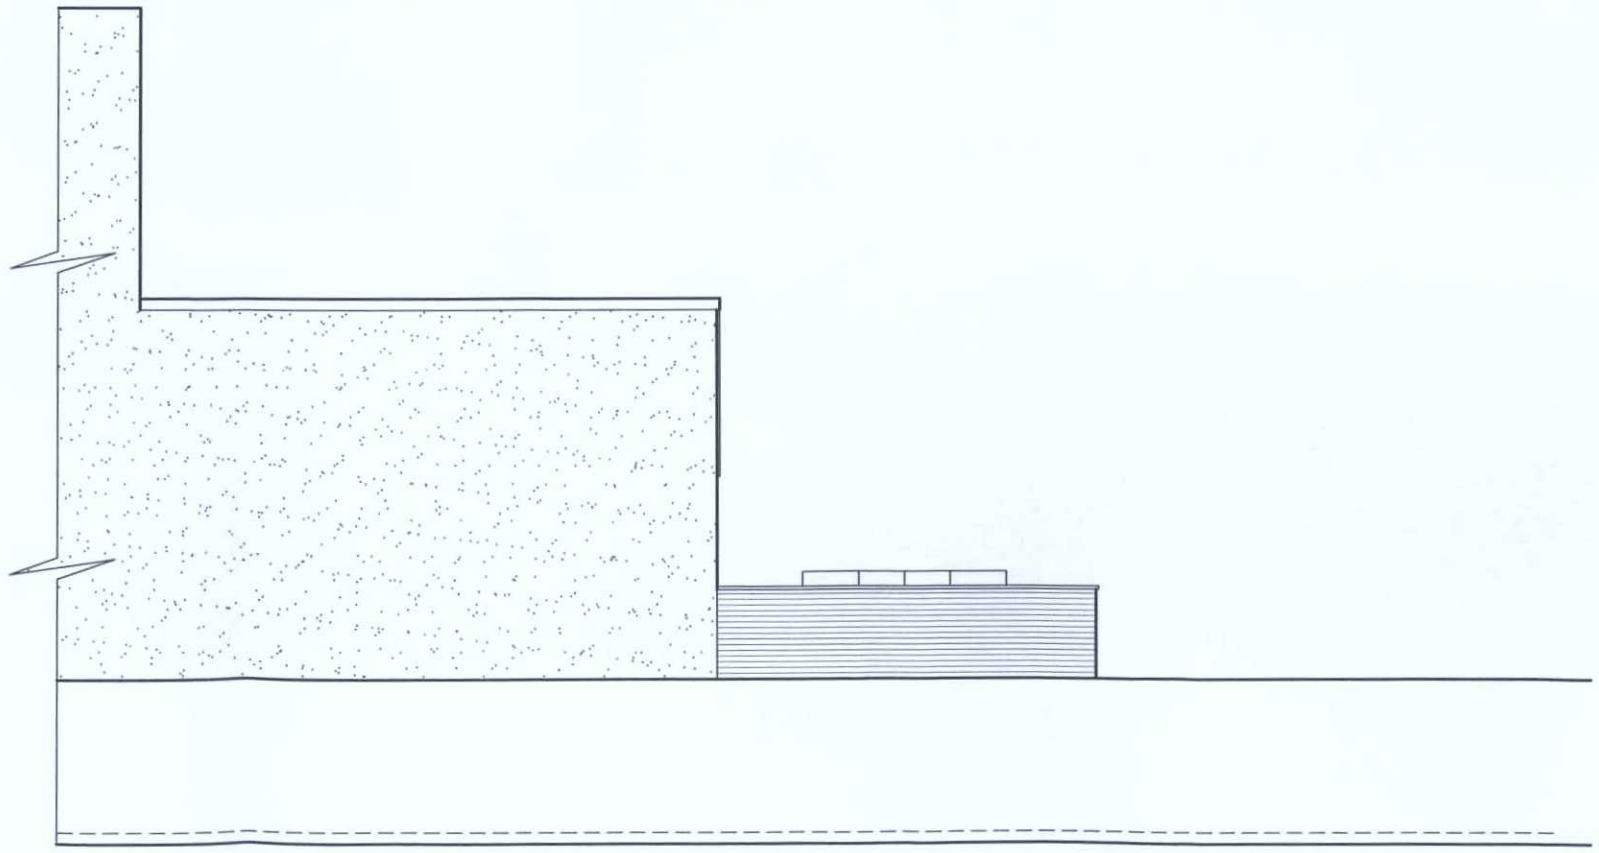

PROPOSED SIDE ELEVATION (North)



PROPOSED SIDE ELEVATION (South)

0m 1m 2m 3m 4m 5m 6m 7m 8m 9m 10m

AMENDMENT

ADUR & WORTHING PLANNING SERVICES	
PLAN	AWDM/0792/19
DATE VALID	Rec: 10/6/19

Rev B: Side windows to be obscured glass as noted June 2019
Rev A: Elevation orientation added May 2019

Proposal: REMOVAL OF EXISTING CONSERVATORY & ERECTION OF NEW SINGLE STOREY EXTENSION	
SAB ARCHITECTURAL DESIGN CONSULTANTS	Drawing Description. PROPOSED ELEVATIONS
Tel: 07917858987 Email: architecturalSky.com	Location. 21 Southdown Rd, Shoreham-by-Sea. BN43 5AL
For: Mr & Mrs Jason Hurwitz	Date : May 2019
Scale : 1:100	Drawing No: 2019-23-21SR-004 rev. B