SITE LOCATION PLAN SCALE 1:1250



Supplied by Streetwise Maps Ltd
www.streetwise.net
Licence No: 100047474
27/04/2015 21:13:30



BLOCK PLAN SCALE 1:500

SITE BOUNDARY
EXISTING HOUSE

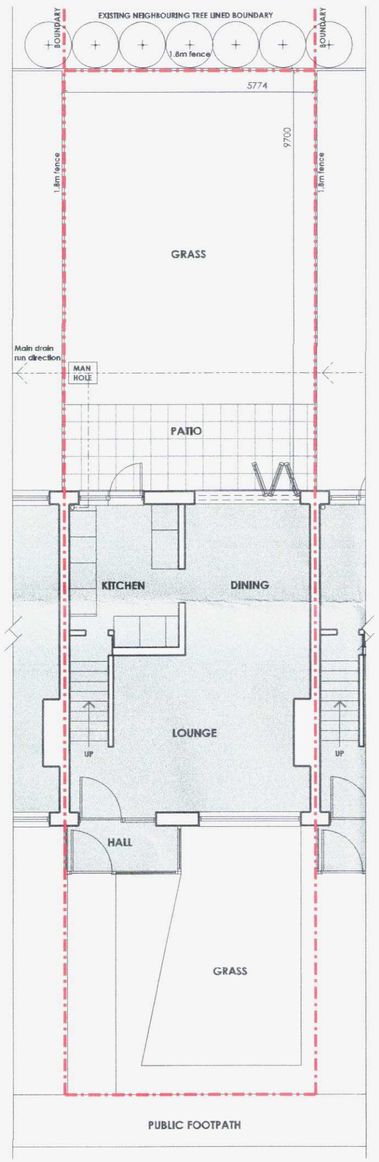

EXISTING PLAN

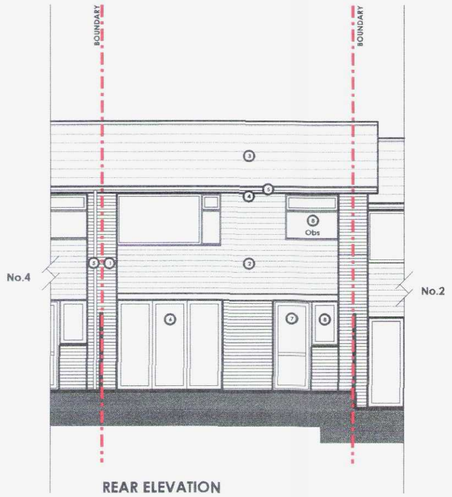

REAR ELEVATION

EXISTING MATERIALS KEY

WALLS
01. Buff colour face brickwork.
02. Brown vertical tiling hanging.

ROOF/FASCIAS/VERGES/SOFFITS/RAINWATER GOODS
03. Grey concrete roof tiles.
04. White timber fascias & soffits.
05. White rainwater goods

WINDOWS & DOORS
06. White bi-fold sliding patio doors
07. White uPVC windows.
08. White uPVC door.

EXISTING SITE AREA'S

SITE BOUNDARY AREA = 136.5m²
HOUSE G.F AREA = 48m²

TOTAL AREA OF LAND LEFT = 88.5m²

ADUR & WORTHING
PLANNING SERVICES
PLAN AWDM/0681/15
DATE VALID 29 APR 2015

General Notes:-

1. This drawing is copyright White & Gray Architecture Design Develop LTD and must not be copied in whole or part without prior consent
2. In correspondance with WGADD LTD please refer to the drawing number and revision below
3. This drawing was produced by WGADD LTD specifically for this project, WGADD LTD will not be held responsible for re-use of this information by any other parties other than for which it is specifically intended. The drawing reflects the current standards agreed for the project at the time of production and will not be updated in accordance with changing legislation and or other requirements unless specifically requested & agreed to with a formal confirmation.
4. Do note scale from this drawing
5. Unless otherwise stated all dimensions are in mm
6. This drawing must be read in conjunction with all other relevant Architectural & Engineers drawings
7. Developers, contractors & builders must check all dimensions on site, only figured dimensions are to be worked from, any descreancies must be reported to WGADD LTD prior to proceeding on site
8. This drawing has been prepared in Microstation format, exporting drawings into other formats may differ, reference to the original true format drawing must be made.

Revision	P1	Drawn	SPW	Date	29.04.2015
Comment	DRAWING ISSUED FOR PERMITTED DEVELOPMENT APPROVAL.				
Revision	CA1	Drawn	SPW	Date	26.04.2015
Comment	DRAWING ISSUED FOR CLIENT APPROVAL PRIOR TO APPLICATION.				
Scale Bar	0 1 2 3 4m				
Client	MR & MRS JACKMAN 3 NORTHBOURNE CLOSE SHOREHAM-BY-SEA BN43 5AP				
Project Title	REAR EXTENSION				
Drawing Title	SITE LOCATION, EXISTING PLAN & ELEVATION				
Drawing No	WG117 100-01				
Issue status	FOR APPROVAL				
Original	A2	Scale	1:100	Date	26.04.2015
Drawn	SPW	Check	MG	Revision	P1

WGADD
WHITE + GRAY ARCHITECTURE / DESIGN / DEVELOP LTD
Address 159 Chamberlayne Road, Eastleigh, SOUTHAMPTON, SO50 5JG.
16 Truleigh Drive, Portslade, BRIGHTON, BN41 2YQ.
Telephone STEVEN (SOUTHAMPTON) 07909961007,
MARTIN (BRIGHTON) 07788175278
Email whiteandgray@wgadd.co.uk
Website www.wgadd.co.uk