
EXISTING DOOR SCREEN AT 8 CRESCENT PARK, WORTHING

Ref: 8 Park Crescent/3.1

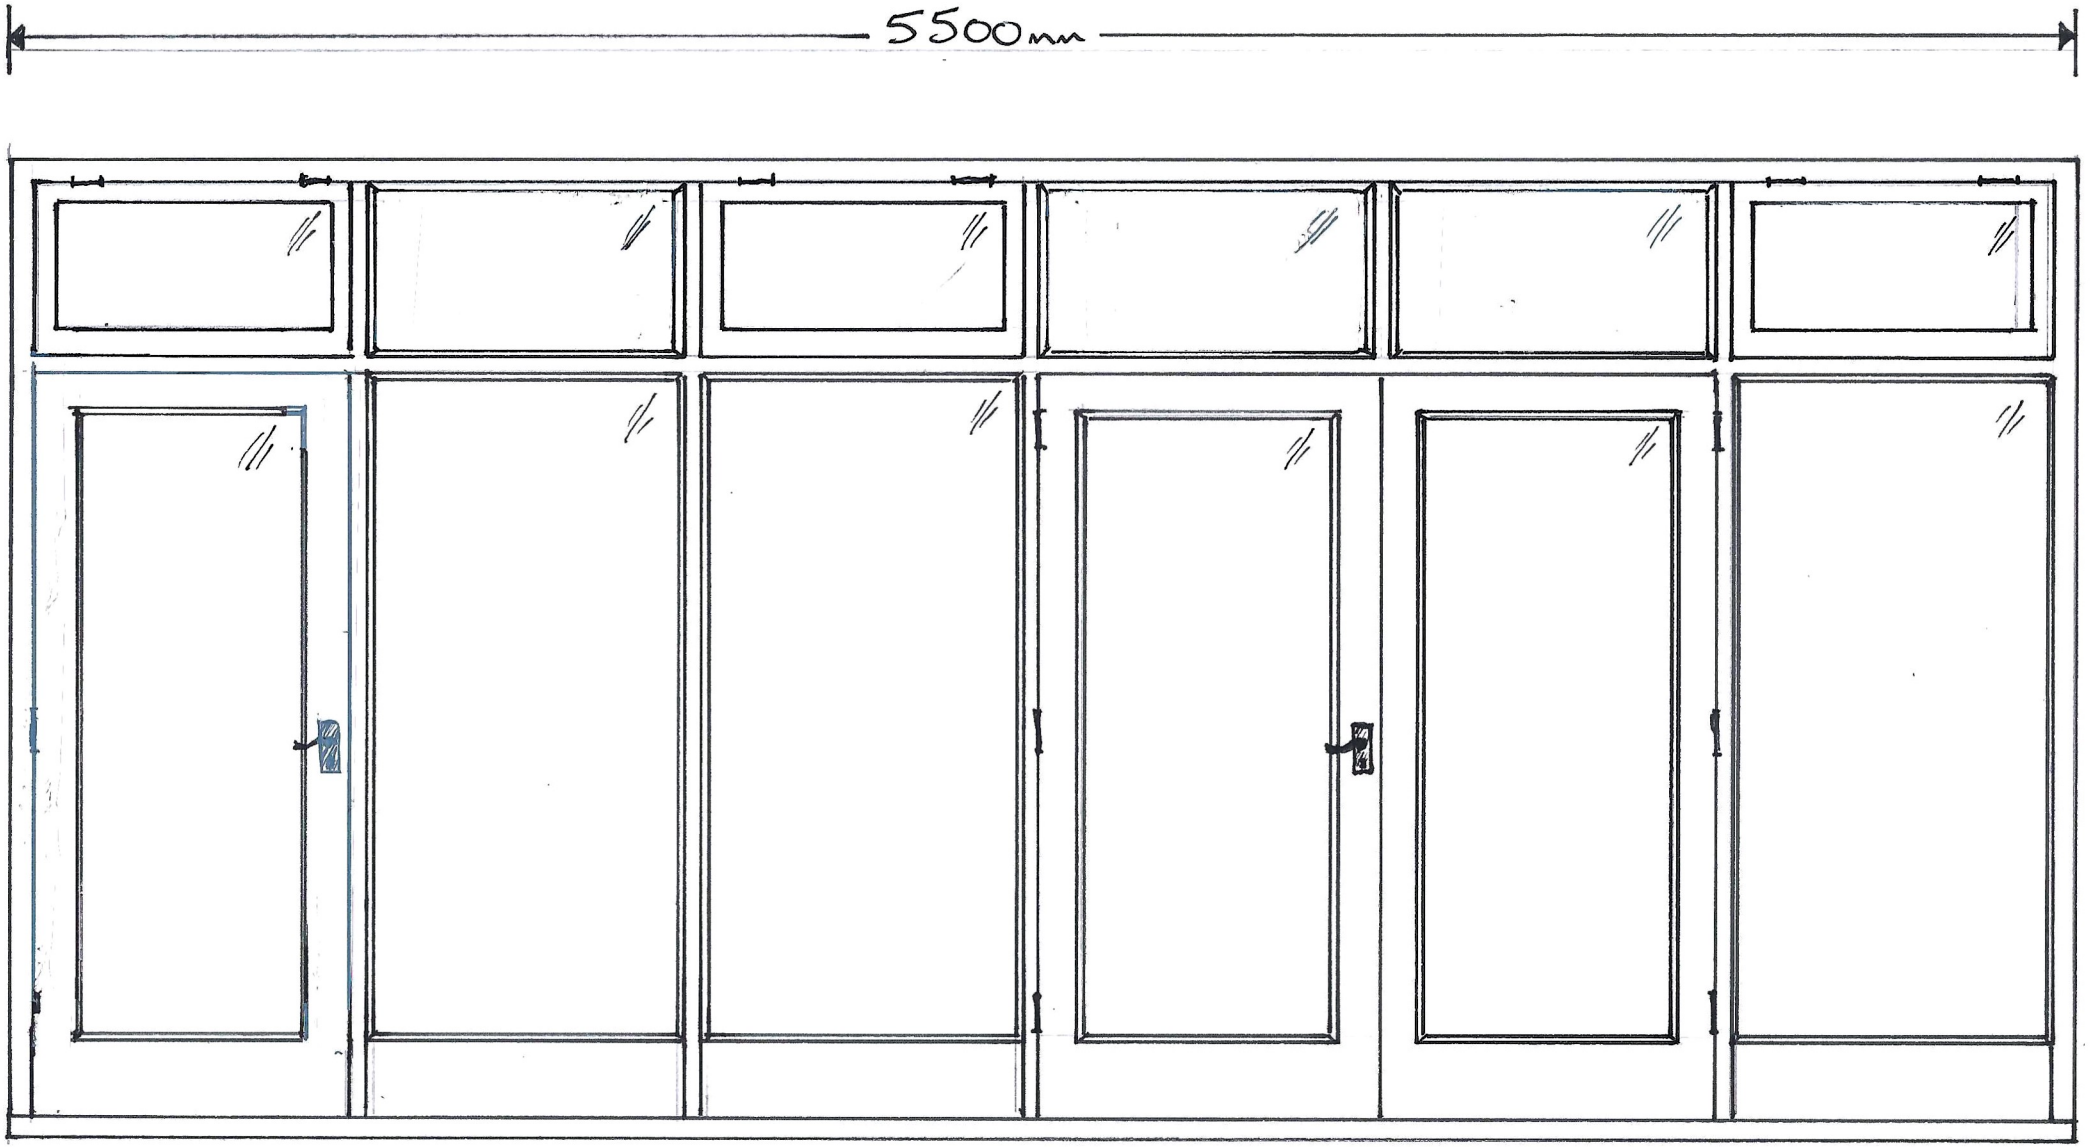

SCALE 1:20