
BOROUGH OF WORTHING
DEPOSITED
WB / 04 / 01147/FULL/M



BLOCK A - APPROVED SOUTH ELEVATION 1:100
(AS PER DRAWING 4387/13H)




BLOCK A - APPROVED EAST ELEVATION 1:100
(AS PER DRAWING 4387/13H)

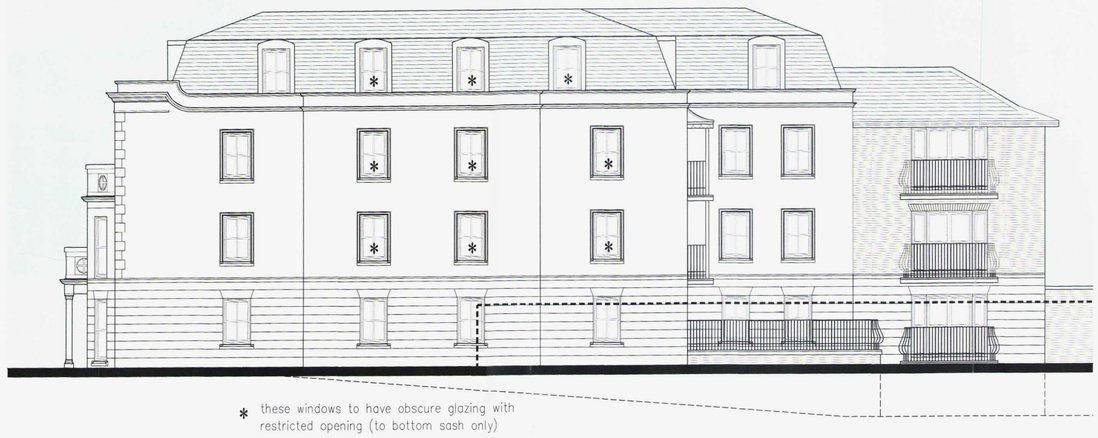

BLOCK A - PROPOSED SOUTH ELEVATION 1:100



BLOCK A - PROPOSED EAST ELEVATION 1:100

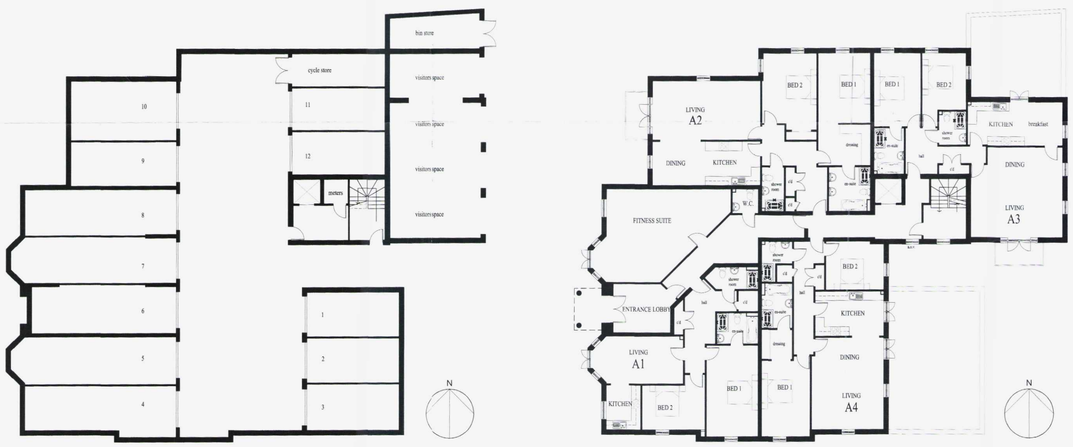

BLOCK A-APPROVED BASEMENT&GROUND FLOOR PLANS(1:200)
(AS PER DRAWING 4387/11N)



BLOCK A-PROPOSED GROUND FLOOR PLAN(1:200)
BASEMENT OMITTED

REVISIONS
A: 2.2.11 Amended to Planning Consultants comments — drawn KE

client: ROFFEY HOMES LTD

project: HEENE ROAD/ ROWLANDS ROAD, WORTHING

drawing: PROPOSED AMENDMENTS TO BLOCK A

MICHAEL COOK ASSOCIATES
Brooklyn Chambers
11 Goring Road
Worthing
West Sussex BN12 4AP
Tel: 01903 248777
Fax: 01903 248866
E-Mail: office@mcassociates.uk.co

scale: 1:100, 1:200 @ A1
date: 01.02.11
drawn: KE
plot checked:
drawing no: 4387/18
revision: A
prefix:

No dimensions to be scaled from drawing.
The contractor should check all dimensions on site.
It is the contractors responsibility to ensure compliance with Building Regula