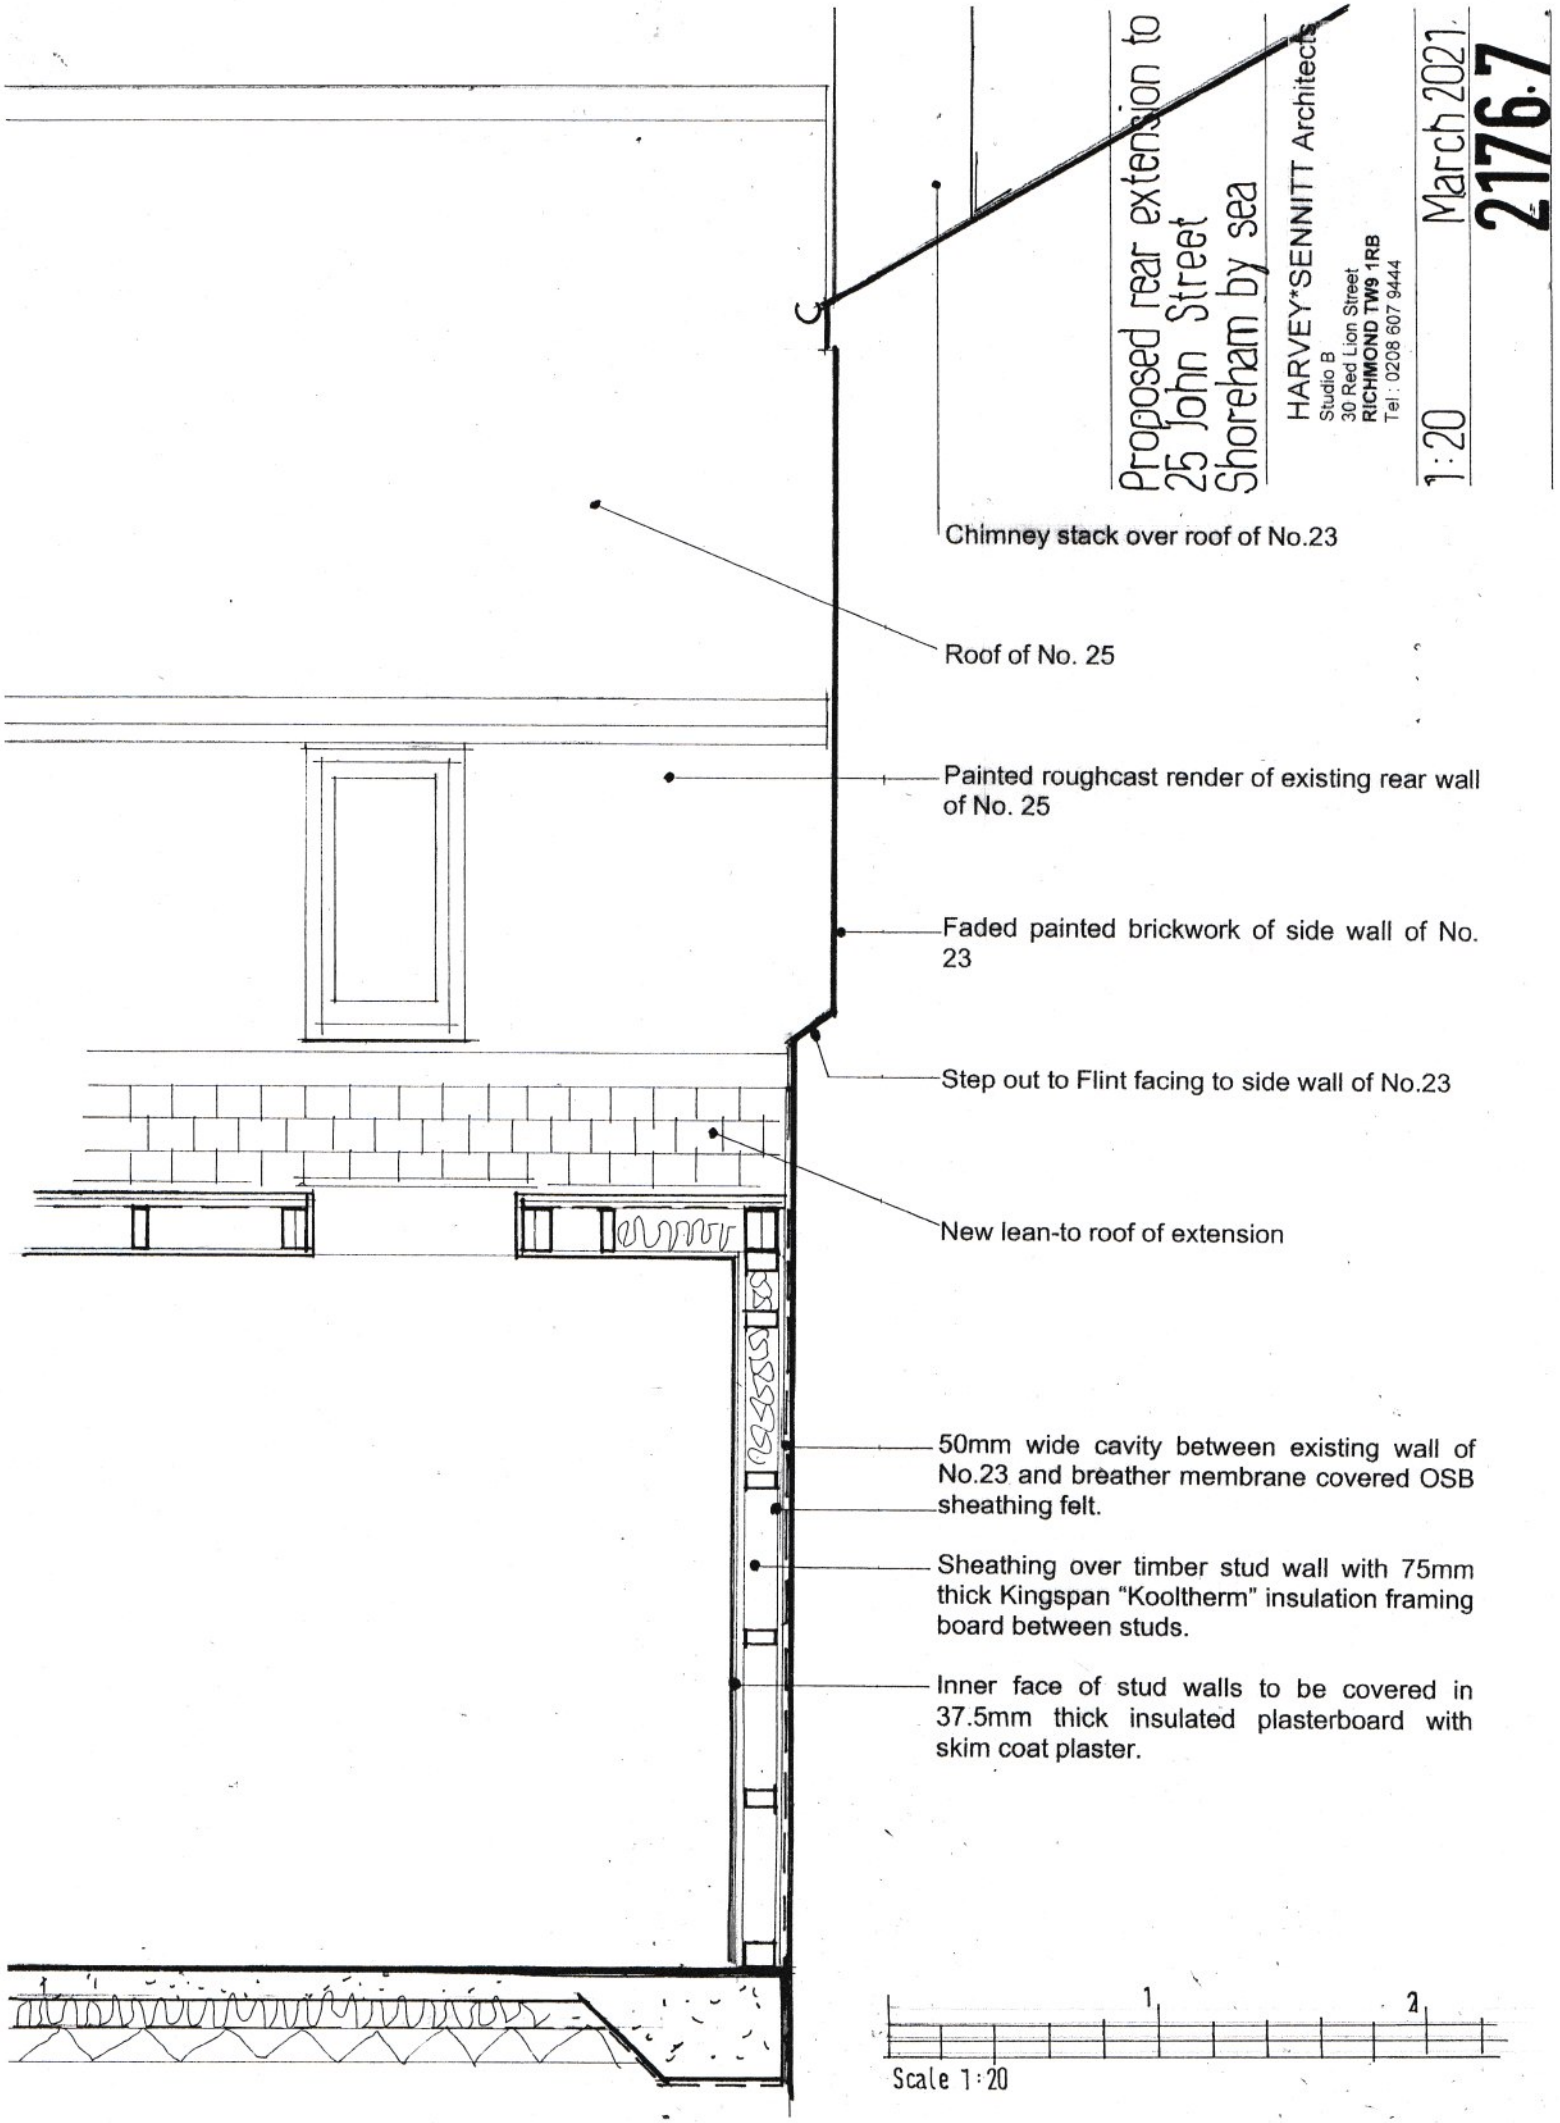
Proposed rear extension to
25 John Street
Shoreham by sea
HARVEY*SENNITT Architects
Studio B
30 Red Lion Street
RICHMOND TW9 1RB
Tel : 0208 607 9444
1:20
March 2021
2176.7
Chimney stack over roof of No.23
Roof of No. 25
Painted roughcast render of existing rear wall of No. 25
Faded painted brickwork of side wall of No. 23
Step out to Flint facing to side wall of No.23
New lean-to roof of extension
50mm wide cavity between existing wall of No.23 and breather membrane covered OSB sheathing felt.
Sheathing over timber stud wall with 75mm thick Kingspan "Kooltherm" insulation framing board between studs.
Inner face of stud walls to be covered in 37.5mm thick insulated plasterboard with skim coat plaster.
1
2
Scale 1:20