Drawing No. 218/558/1

Paul Trussler
44 Firle Road
Lancing
West Sussex
BN15 0NZ

Site Plan 1/500

PLAN	AWDM/1558/18
DATE	18 SEP 2018
VALID	

ADUR & WORTHING
PLANNING SERVICES

Extension & alterations:
15 CROSHAW CLOSE
LANCING
WEST SUSSEX BN15 9LE

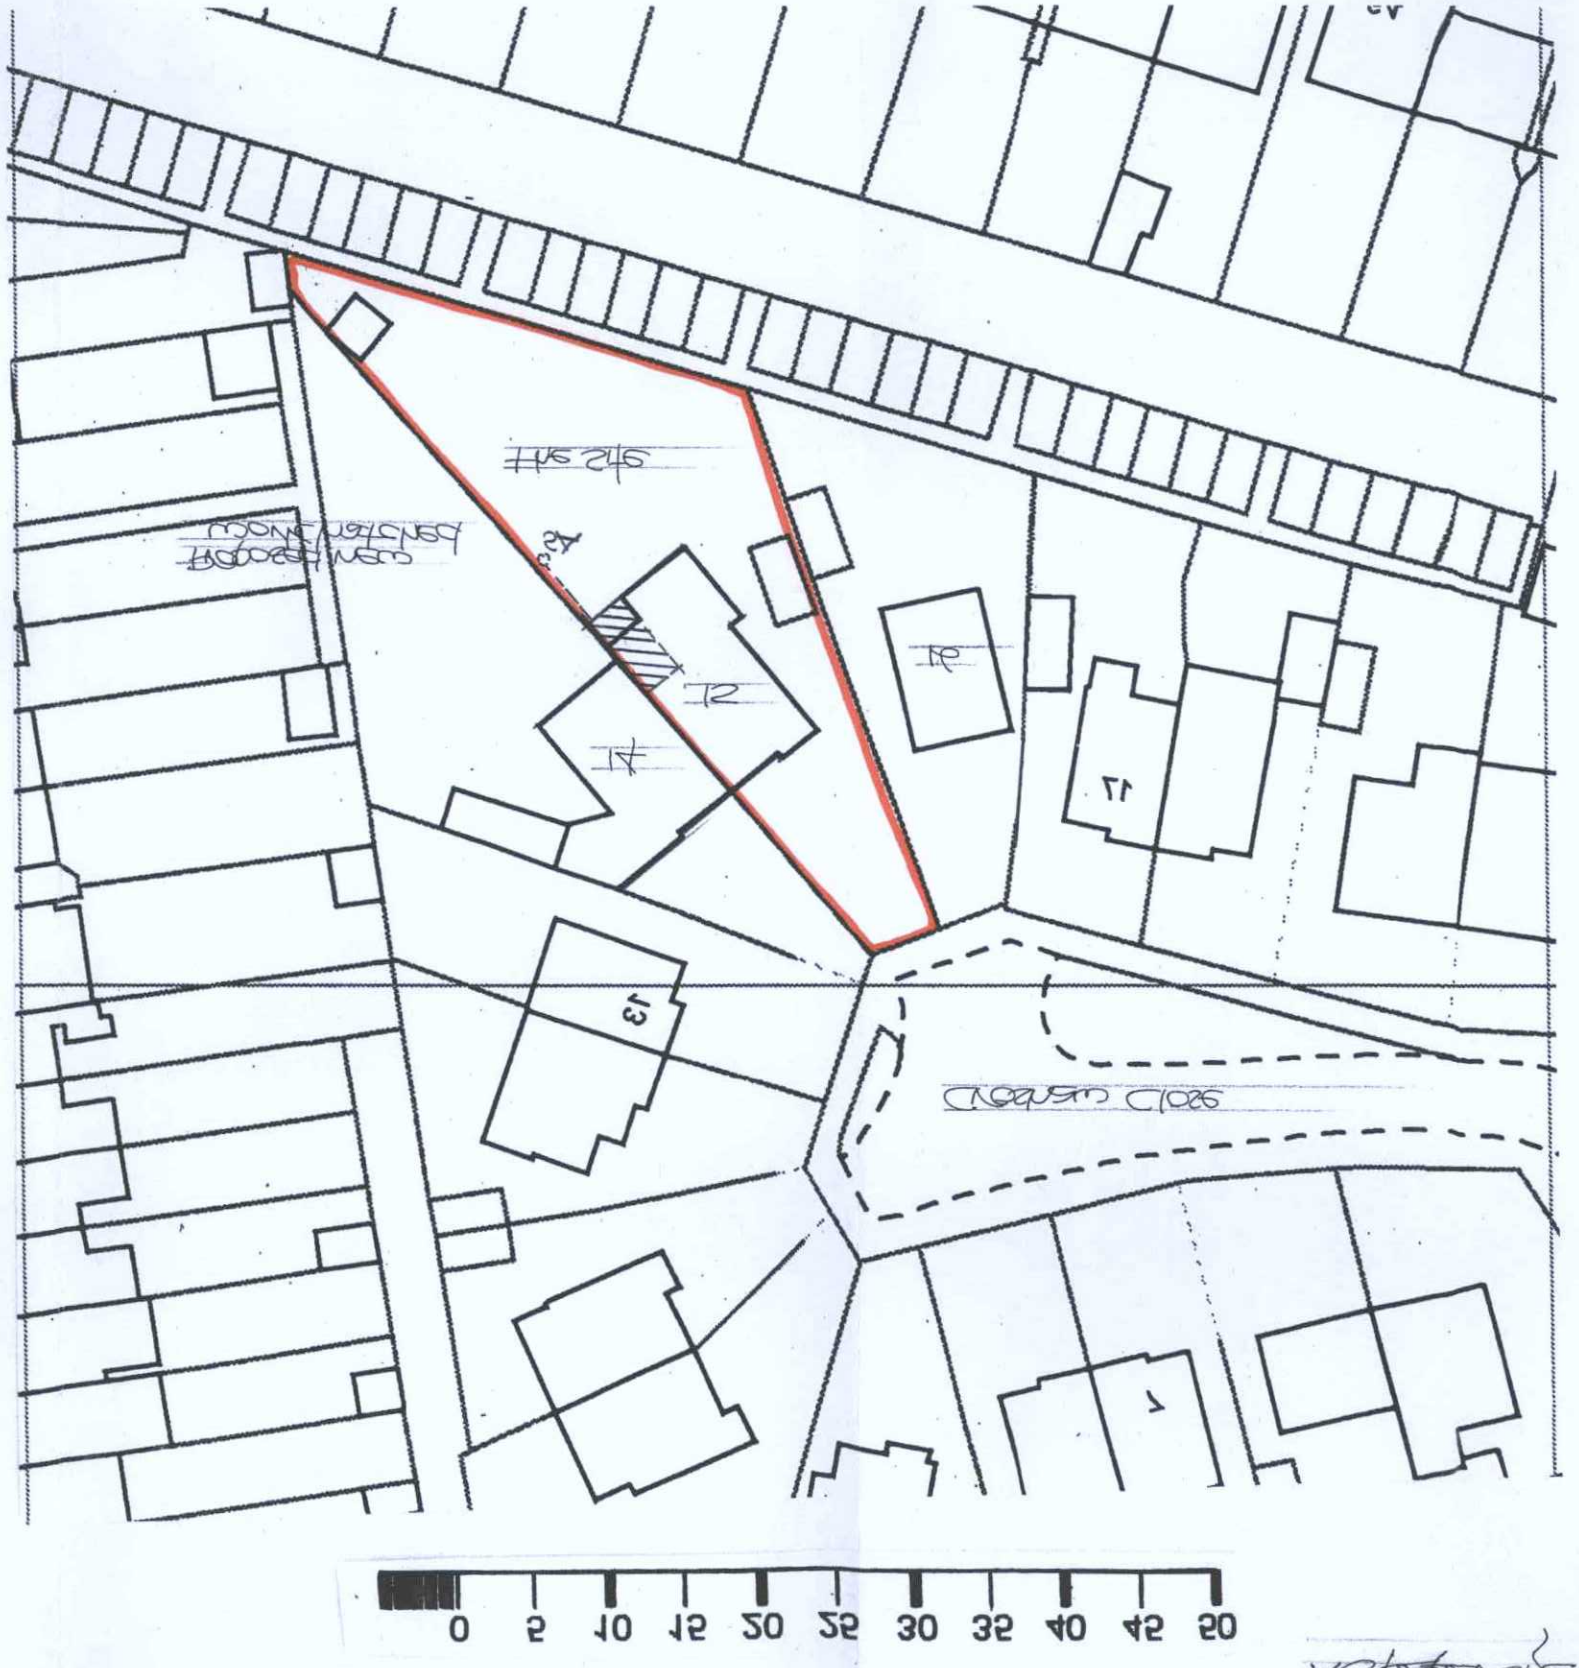



15, Croshaw Close,
Lancing,
West Sussex,
BN15 9LE

OS MasterMap 1250\2500\10000 scale
Friday, August 3, 2018, ID: MDP-00735325
www.mapdataportal.co.uk

1:1250 scale print at A4, Centre: 517645 E, 104377 N

©Crown Copyright Ordnance Survey. Licence no. 100019980

MAPS@ MOTTRAM SURVEY CONSULTANTS

N