A3 paper size.

SCALE 0 1 2 3 4 5 METRES

ADUR & WORTHING PLANNING SERVICES	
PLAN	AWDM/1228/18
DATE VALID	18 SEP 2018

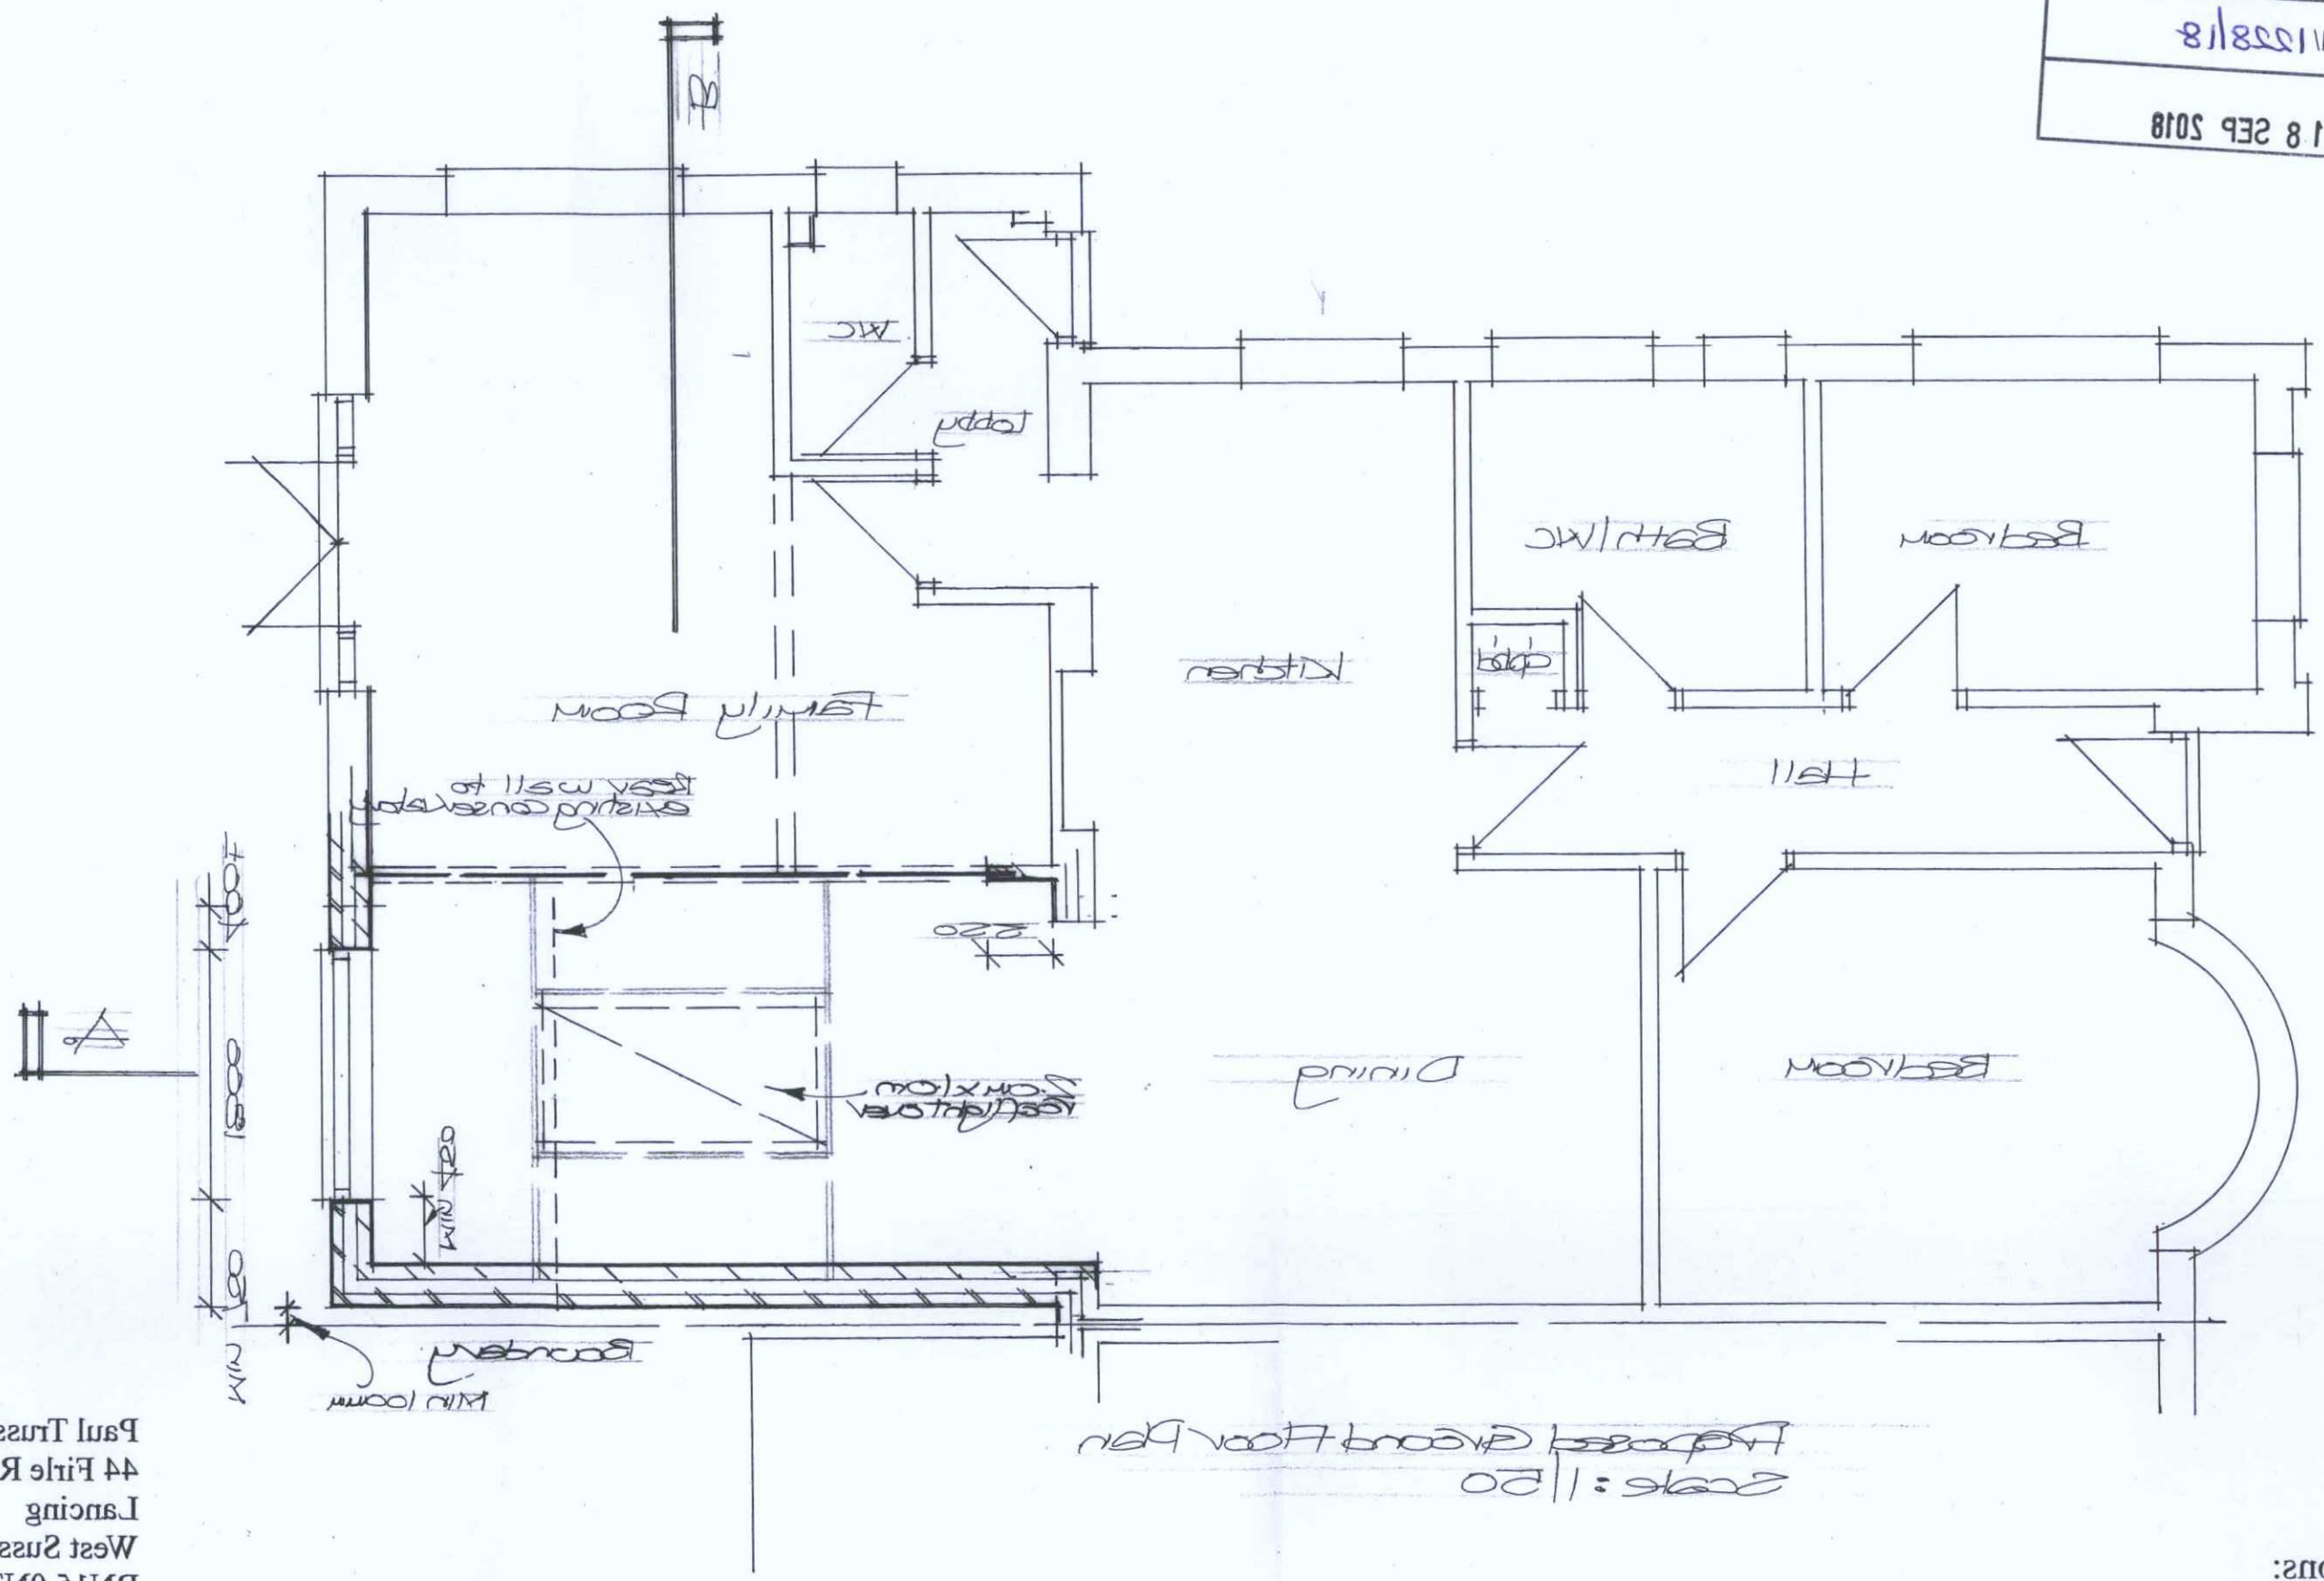

Paul Trussler
44 Firle Road
Lancing
West Sussex
BN15 0NZ

Drawing No. 218/558/3

Extension & alterations:
15 CROSHAW CLOSE
LANCING
WEST SUSSEX BN15 9LE