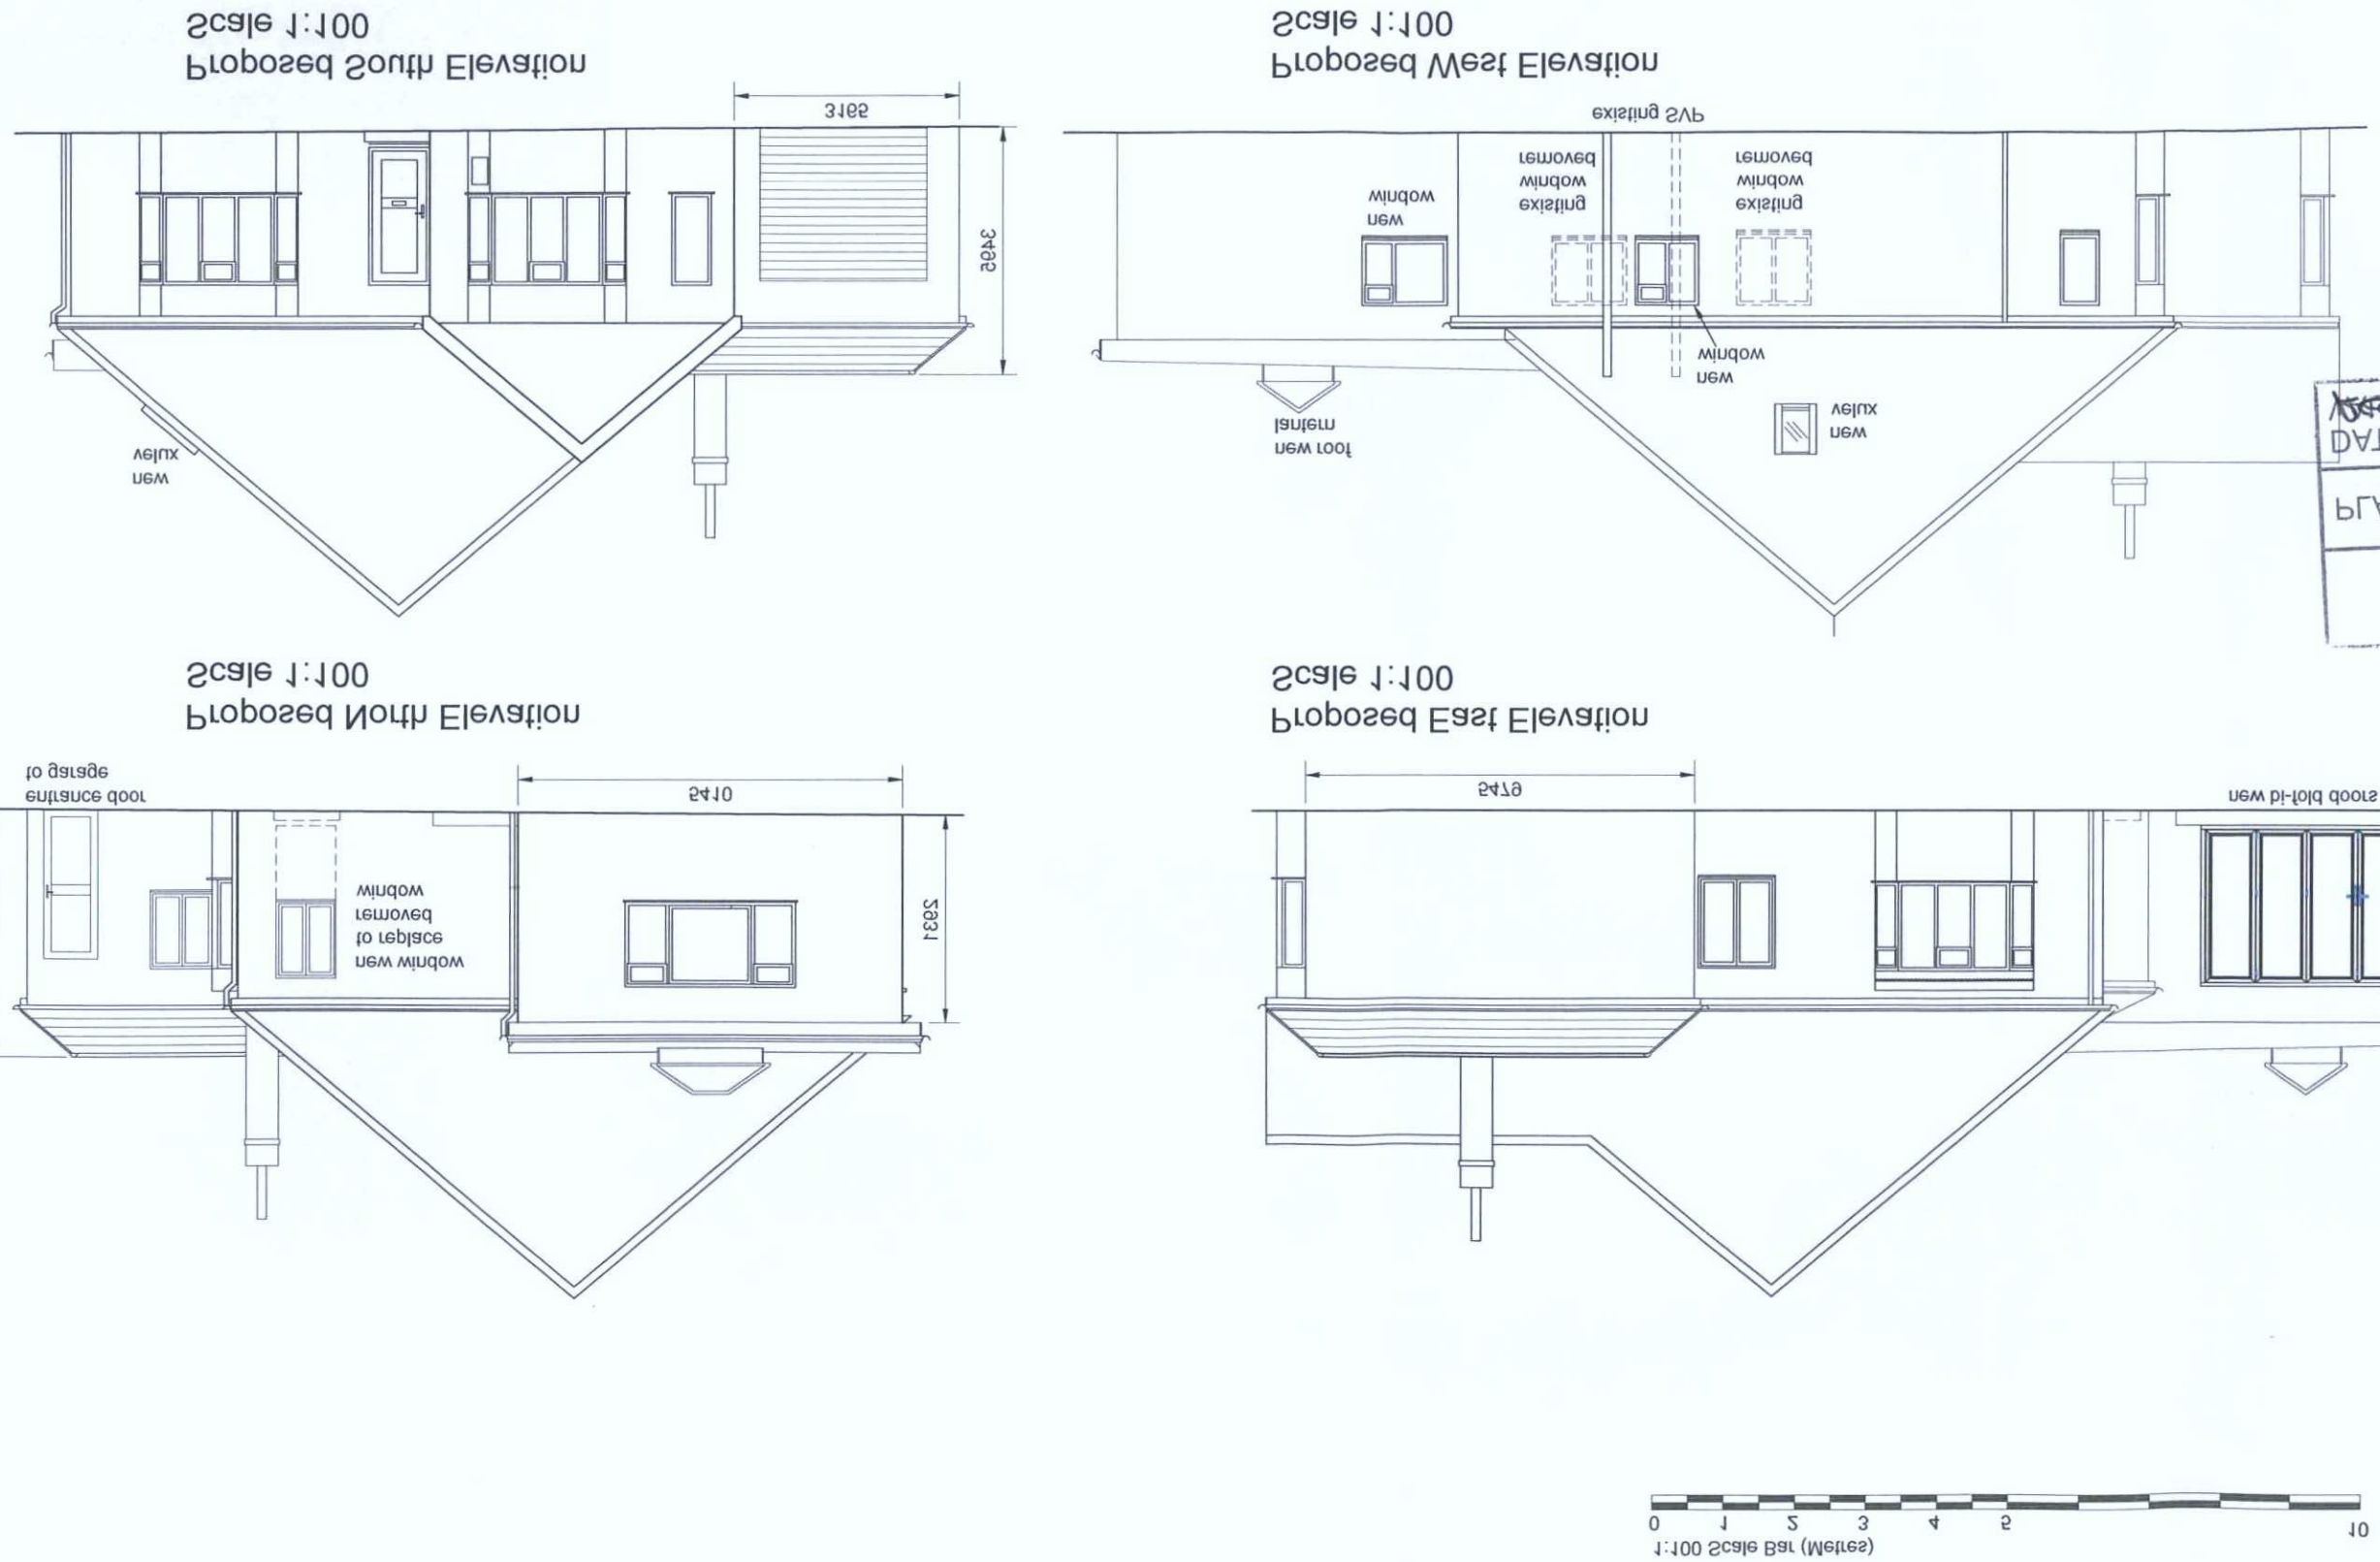

PLANNING

Drawing No		Revision
009\SL-31		B
CAD file name		
013_Planning_Rev 03.dwg		
Date	Drawn By	Scale
July 2018	DB	1:100 @A3

Proposed Redevelopment

Proposed Elevations

Drawing Title

BN15 9NN
Lancing
148 Crabtree Lane

Location

Mr Andrew Dixon

Client

Tecspec
plan
draw
build

REV	DATE	DRN	DESCRIPTION
#	19/07/18	DB	Drawing created. reduced by 500mm.
A	18/09/18	DB	Roof height on rear extension changed to a flat roof.
B	19/09/18	DB	Roof on rear extension

DATE	19/9/18
PLAN	AWDM 1108/18

PLANNING SERVICES
ADUR & WORTHING

AMENDMENT

NOTE
THIS DRAWING MAY BE SCALED FOR PLANNING PURPOSES ONLY.
ALL DIMENSIONS RELATING TO SUB-CONTRACTORS OR SUPPLIERS WORK MUST BE CHECKED AND AGREED BETWEEN THE GENERAL CONTRACTOR AND THE SUB-CONTRACTORS AND SUPPLIERS. ALL DIMENSIONS ARE IN MILLIMETRES. IF IN DOUBT ASK. ALL WORKS OR MATERIALS INDICATED ON THE DRAWING ARE TO BE TO THE LATEST BRITISH STANDARDS AND ARE TO BE CARRIED OUT IN ACCORDANCE WITH THE RELEVANT CODES OF PRACTICE OR RECOGNISED TRADE ASSOCIATION RECOMMENDATIONS AND PUBLICATIONS.

© THIS DRAWING IS THE COPYRIGHT OF TECSPEC.