PLANNING

Drawing No	008\SK-30
Revision	B
CAD File name	017_Planning_Rev 03.dwg
Date	July 2018
Drawn By	DB
Scale	1:100 @A3

Drawing Title
Proposed Redevelopment
Proposed Floor Plans

Location
147 Crafter Lane
Lancing
BN15 8NN

Client
Mr Andrew Dixon

Tecspec
plan
elev
build

REV #	DATE	DRN	DESCRIPTION
	18/07/18	DB	Drawing created.
A	18/08/18	DB	Roof outline amended on rear extension to reflect lower height
B	18/09/18	DB	Roof outline on rear extension changed to show a new flat roof rather than a dormer, mansard roof.

ADAMS & WORTHING PLANNING SERVICES

PLAN	AMDM
DATE	11/08/18
AGENT	19/9/18

AMENDMENT

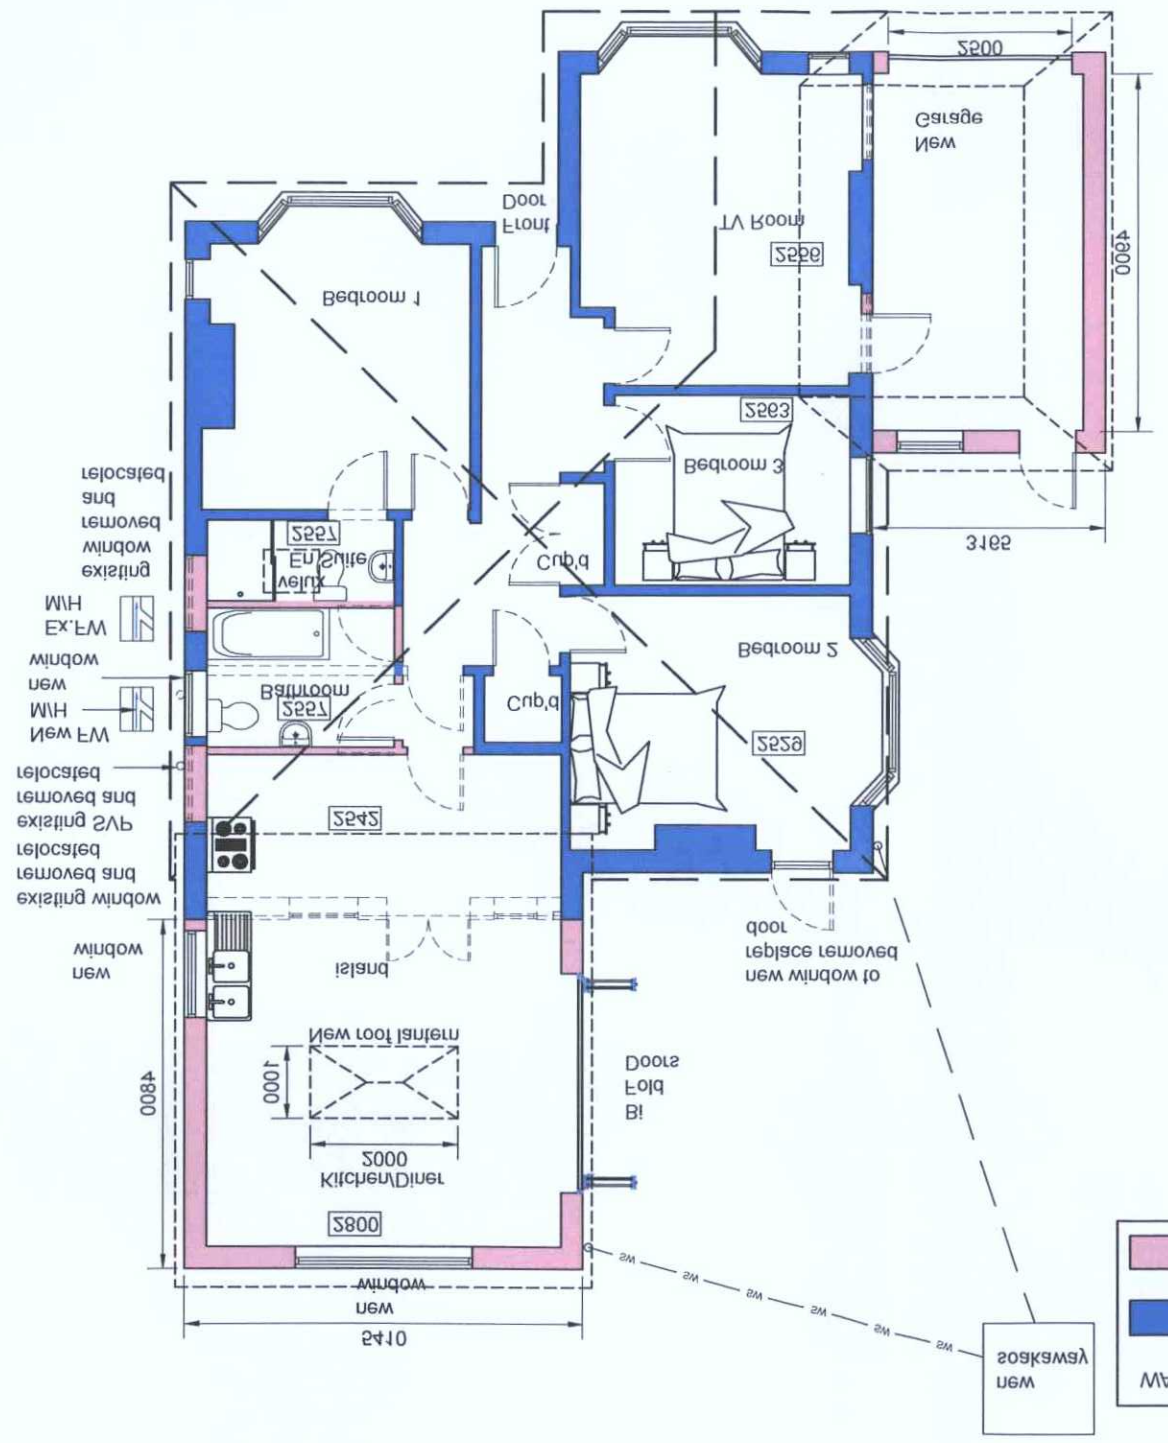

NORTH

© THIS DRAWING IS THE COPYRIGHT OF TECSPEC.
RECOMMENDATIONS AND PUBLICATIONS.
PRACTICE OR RECOGNISED TRADE ASSOCIATION
CARRIED OUT IN ACCORDANCE WITH THE RELEVANT CODES OF
ARE TO BE TO THE LATEST BRITISH STANDARD AND ARE TO BE
ARE. ALL WORKS OR MATERIALS INDICATED ON THE DRAWING
SUPPLIERS. ALL DIMENSIONS ARE IN MILLIMETRES. IF IN DOUBT
GENERAL CONTRACTOR AND THE SUB-CONTRACTORS AND
SUPPLIERS WORK MUST BE CHECKED AND AGREED BETWEEN THE
ALL DIMENSIONS RELATING TO SUB-CONTRACTORS OR
THIS DRAWING MAY BE SCALED FOR PLANNING PURPOSES ONLY.
NOTE