PLANNING

Drawing No		Revision
013-SL-51		B
CAD file name		
013_Planning_Rev 03.dwg		
Date	Drawn By	Scale
July 2018	DB	As Shown@A3

Drawing Title

Block & Location Plan

Location

148 Crabtree Lane
Reading
RG6 6HN

Client

Mr Andrew Dixon

Tel 07428827181 email: qualitynation@gmail.com
17 petteridge drive, sompting, west sussex bn15 0le

Tecspec
plan
view
build

REV #	DATE	DRN	DESCRIPTION
	16/07/18	DB	Drawing created.
A	06/08/18	DB	Vehicle access shown from existing double gates to Crabtree Lane through proposed garage.
B	18/09/18	DB	Block plan updated to show new roof outline on rear extension.

Location Plan

Scale 1:1250

1:1250 Scale Bar (Metres)

0 20 40 60

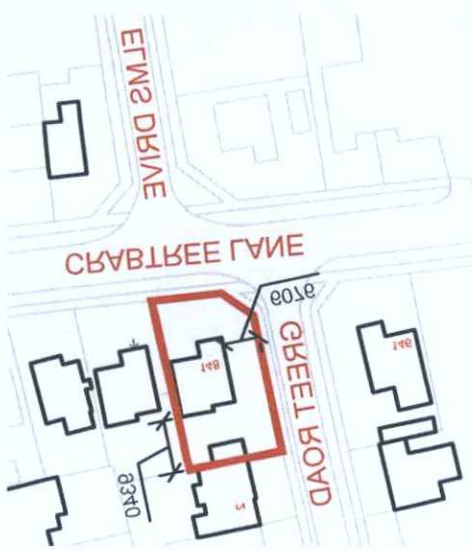

Block Plan

Scale 1:200

1:200 Scale Bar (Metres)

0 2 4 6 8 10 12 14 16 18 20

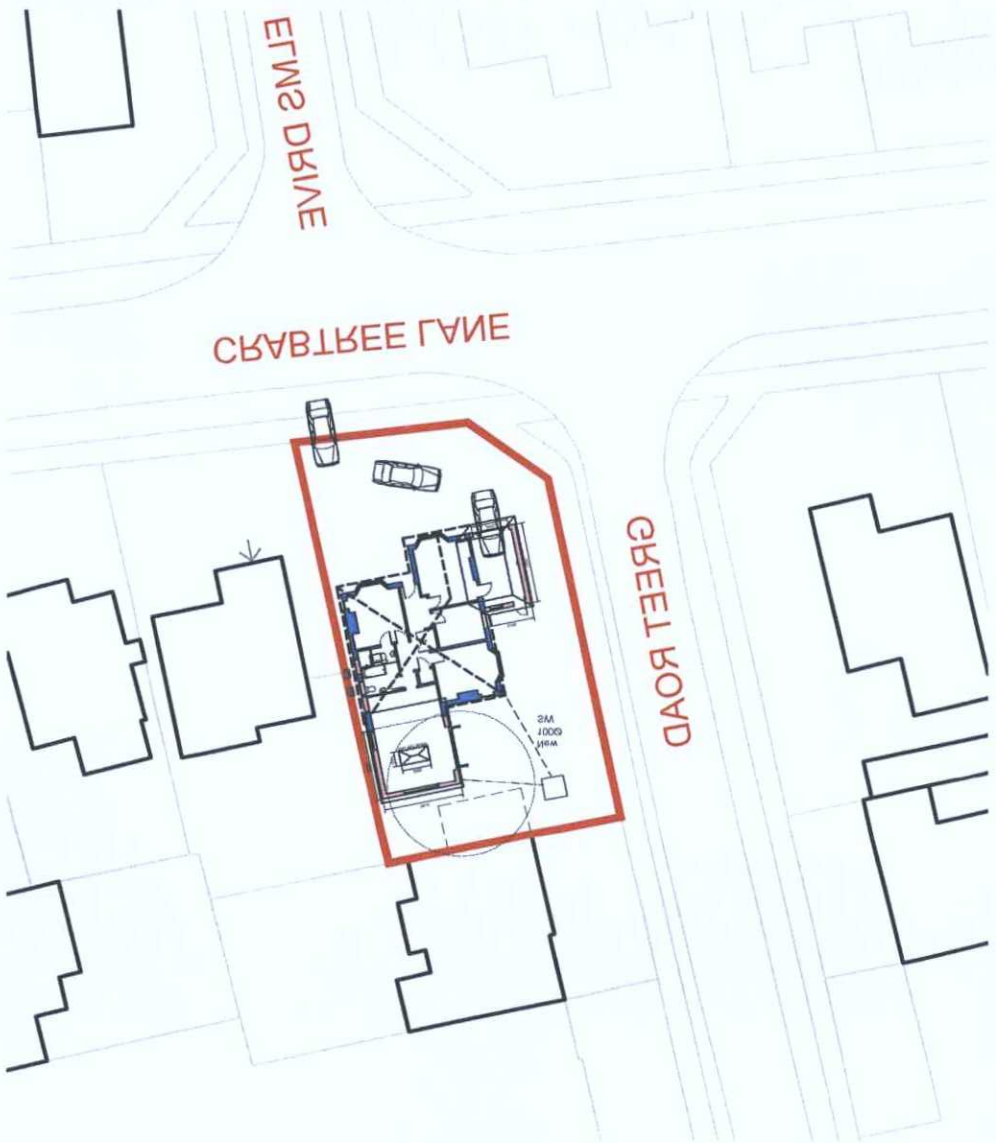

NORTH

PLAN	AMDM	11/08/18
	PLANNING SERVICES	DATE
	ADAM & NORTHING	

AMENDMENT

© THIS DRAWING IS THE COPYRIGHT OF TECSPEC
RECOMMENDATIONS AND PUBLICATIONS
PRACTICE OR RECOGNISED TRADE ASSOCIATION
CARRIED OUT IN ACCORDANCE WITH THE RELEVANT CODES OF
ARE TO BE TO THE LATEST BRITISH STANDARDS AND ARE TO BE
ASK. ALL WORKS OR MATERIALS INDICATED ON THE DRAWING
SPECIFIED. ALL DIMENSIONS ARE IN MILLIMETRES. IF IN DOUBT
GENERAL CONTRACTOR AND THE SUB-CONTRACTORS AND
SUPPLIERS WORK MUST BE CHECKED AND AGREED BETWEEN THE
ALL DIMENSIONS RELATING TO SUB-CONTRACTORS OR
THIS DRAWING MAY BE SCALED FOR PLANNING PURPOSES ONLY.
NOTE