This drawing is the copyright of Alcove Architecture Ltd
All dimensions must be checked on site prior to construction
Do not scale this drawing except for Planning Application purposes
Contractor to work in full compliance with statutory requirements

Rev	Amendments	Date

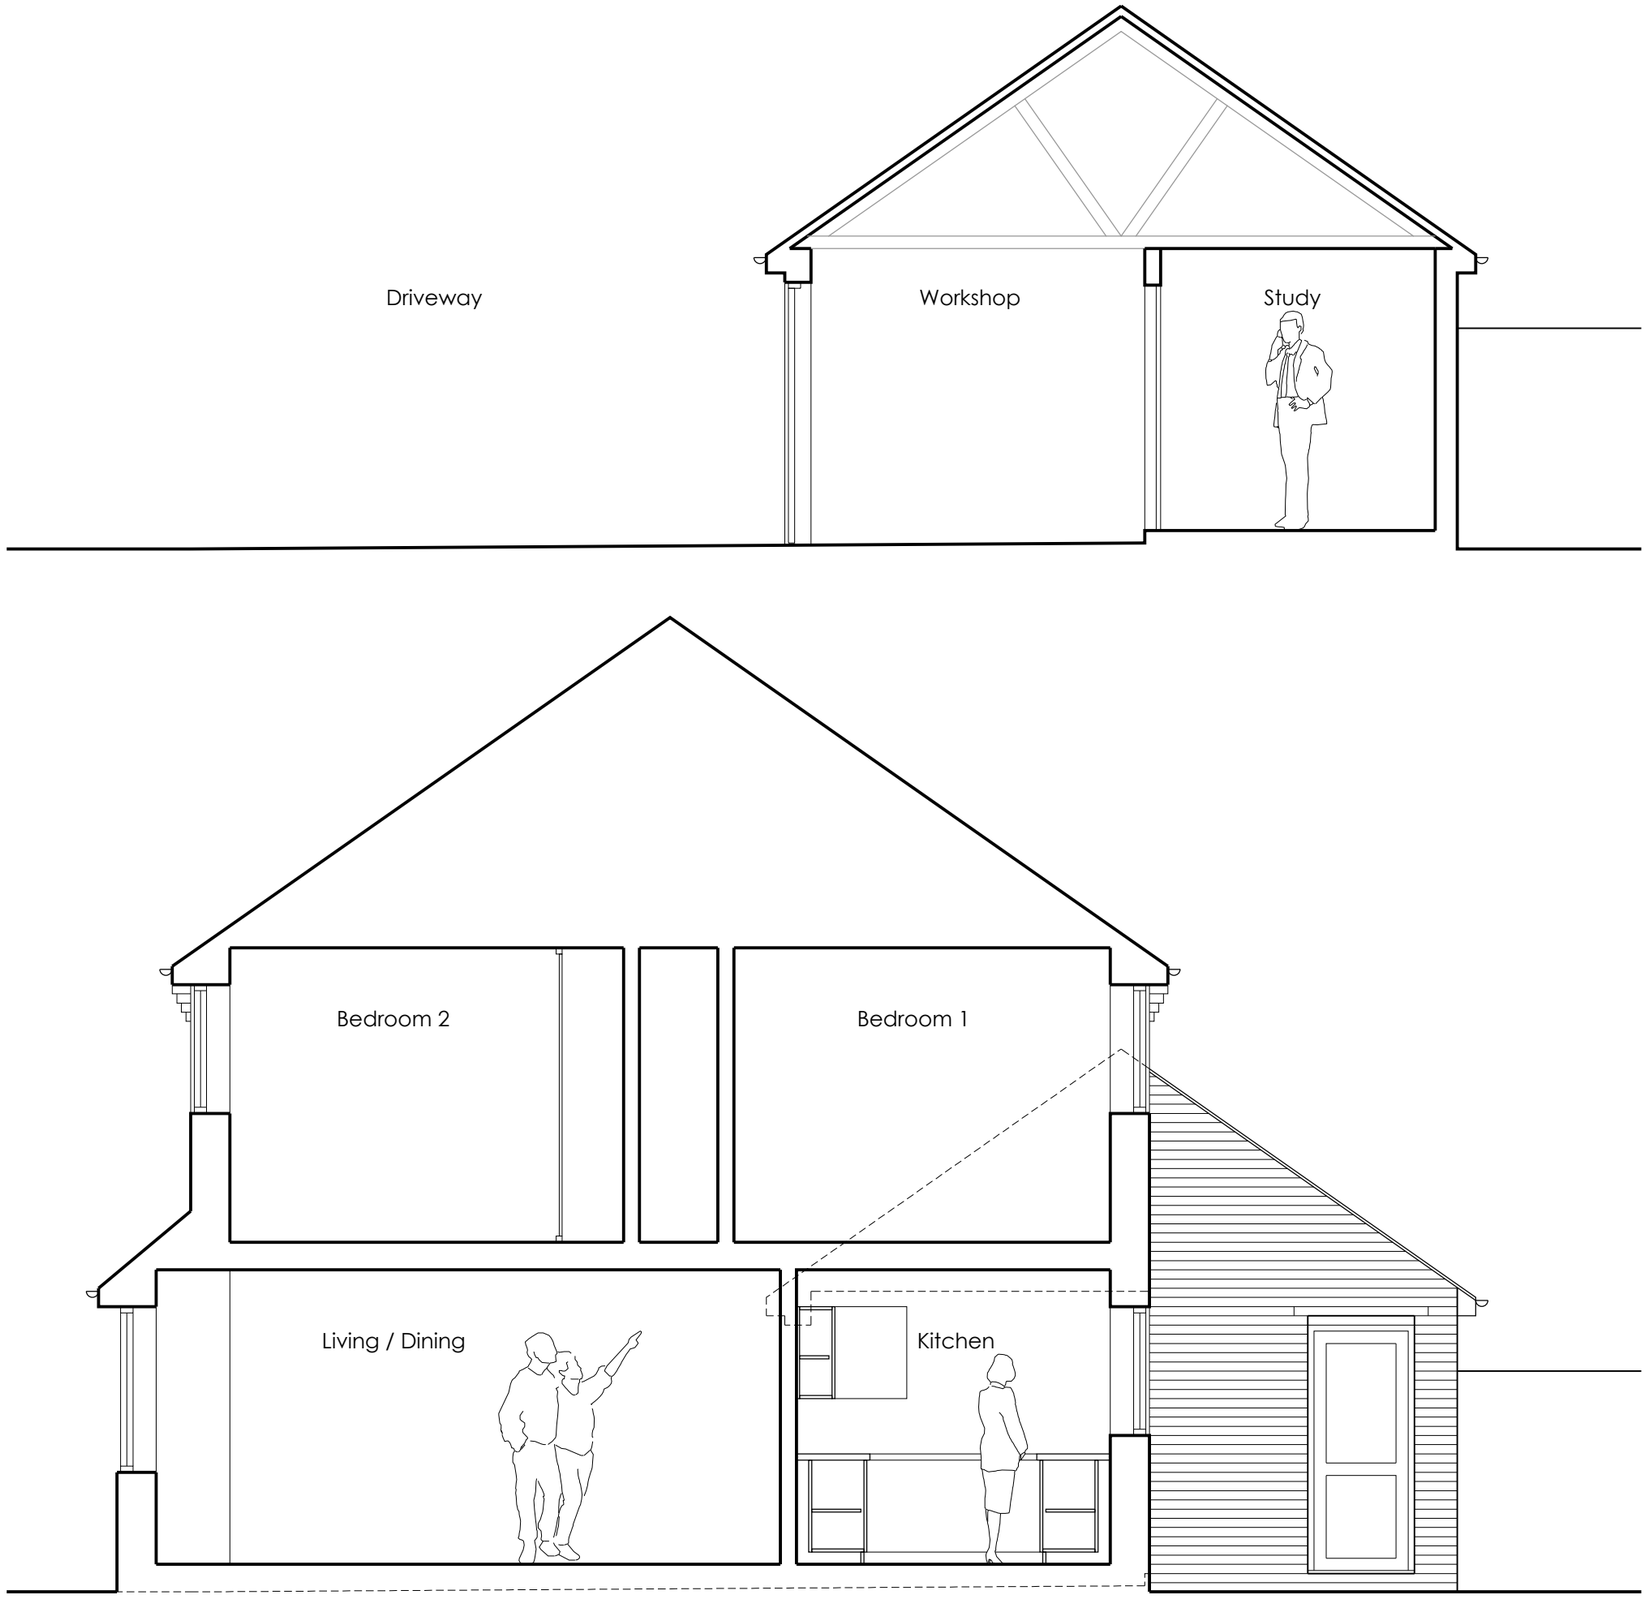

0m 1m

Notes:
OS Extract provided by Messrs Mapserve
Landscape and furniture shown indicatively

/ALCOVE ARCHITECTURE
/ 25a New Broadway Worthing Sussex BN11 4HP
/ 01903 608448 / www.alcovearchitecture.co.uk

Project
35 Cypress Avenue
Worthing
BN13 3PS

Drawing Title
Sections as Existing

Status
Information

Scale	Drawn By	Date
1:50@A3	JE	Dec 23
Project No.	Drawing No.	Revision
23138	P004	

Alcove Architecture Ltd - Registered No. 8543375