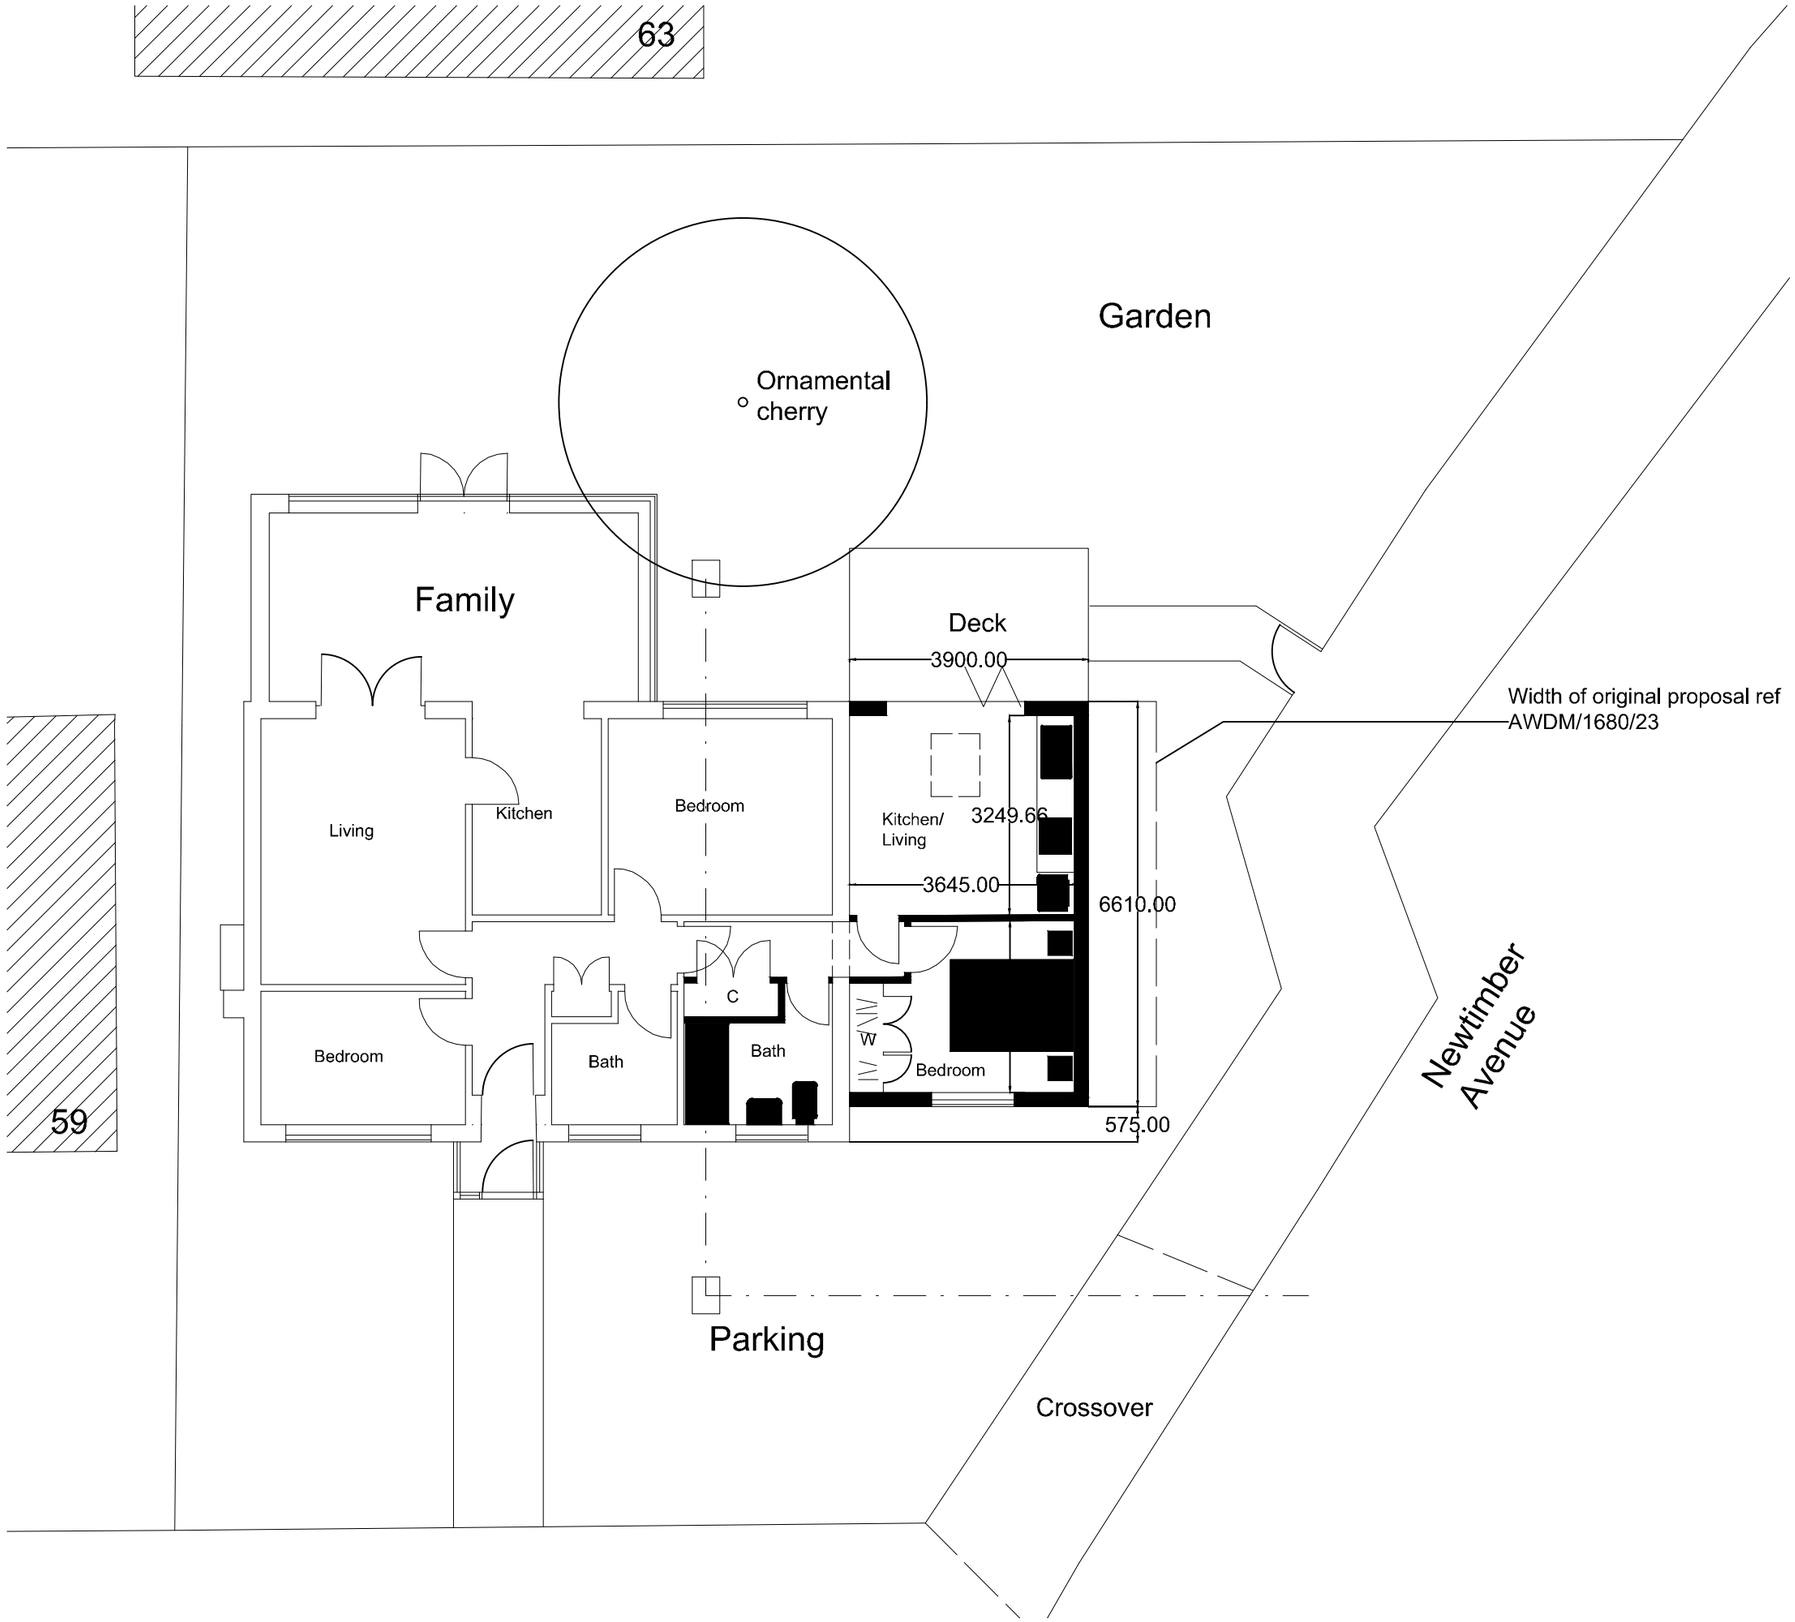

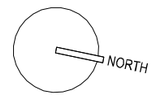

1 0 1 2 3 4 5
Metres

A	15.01.24	Width reduced to planning comments	RS

Revisions

PROJECT

61 Newtimber Avenue
Goring by Sea

DRAWING

Ground Floor
Proposed

Scale	Date	Drg No
1:100@A3	Nov. 23	NA_P_02

Drawn by		Revision
RS		A

RS Architectural Designs

© Copyright